


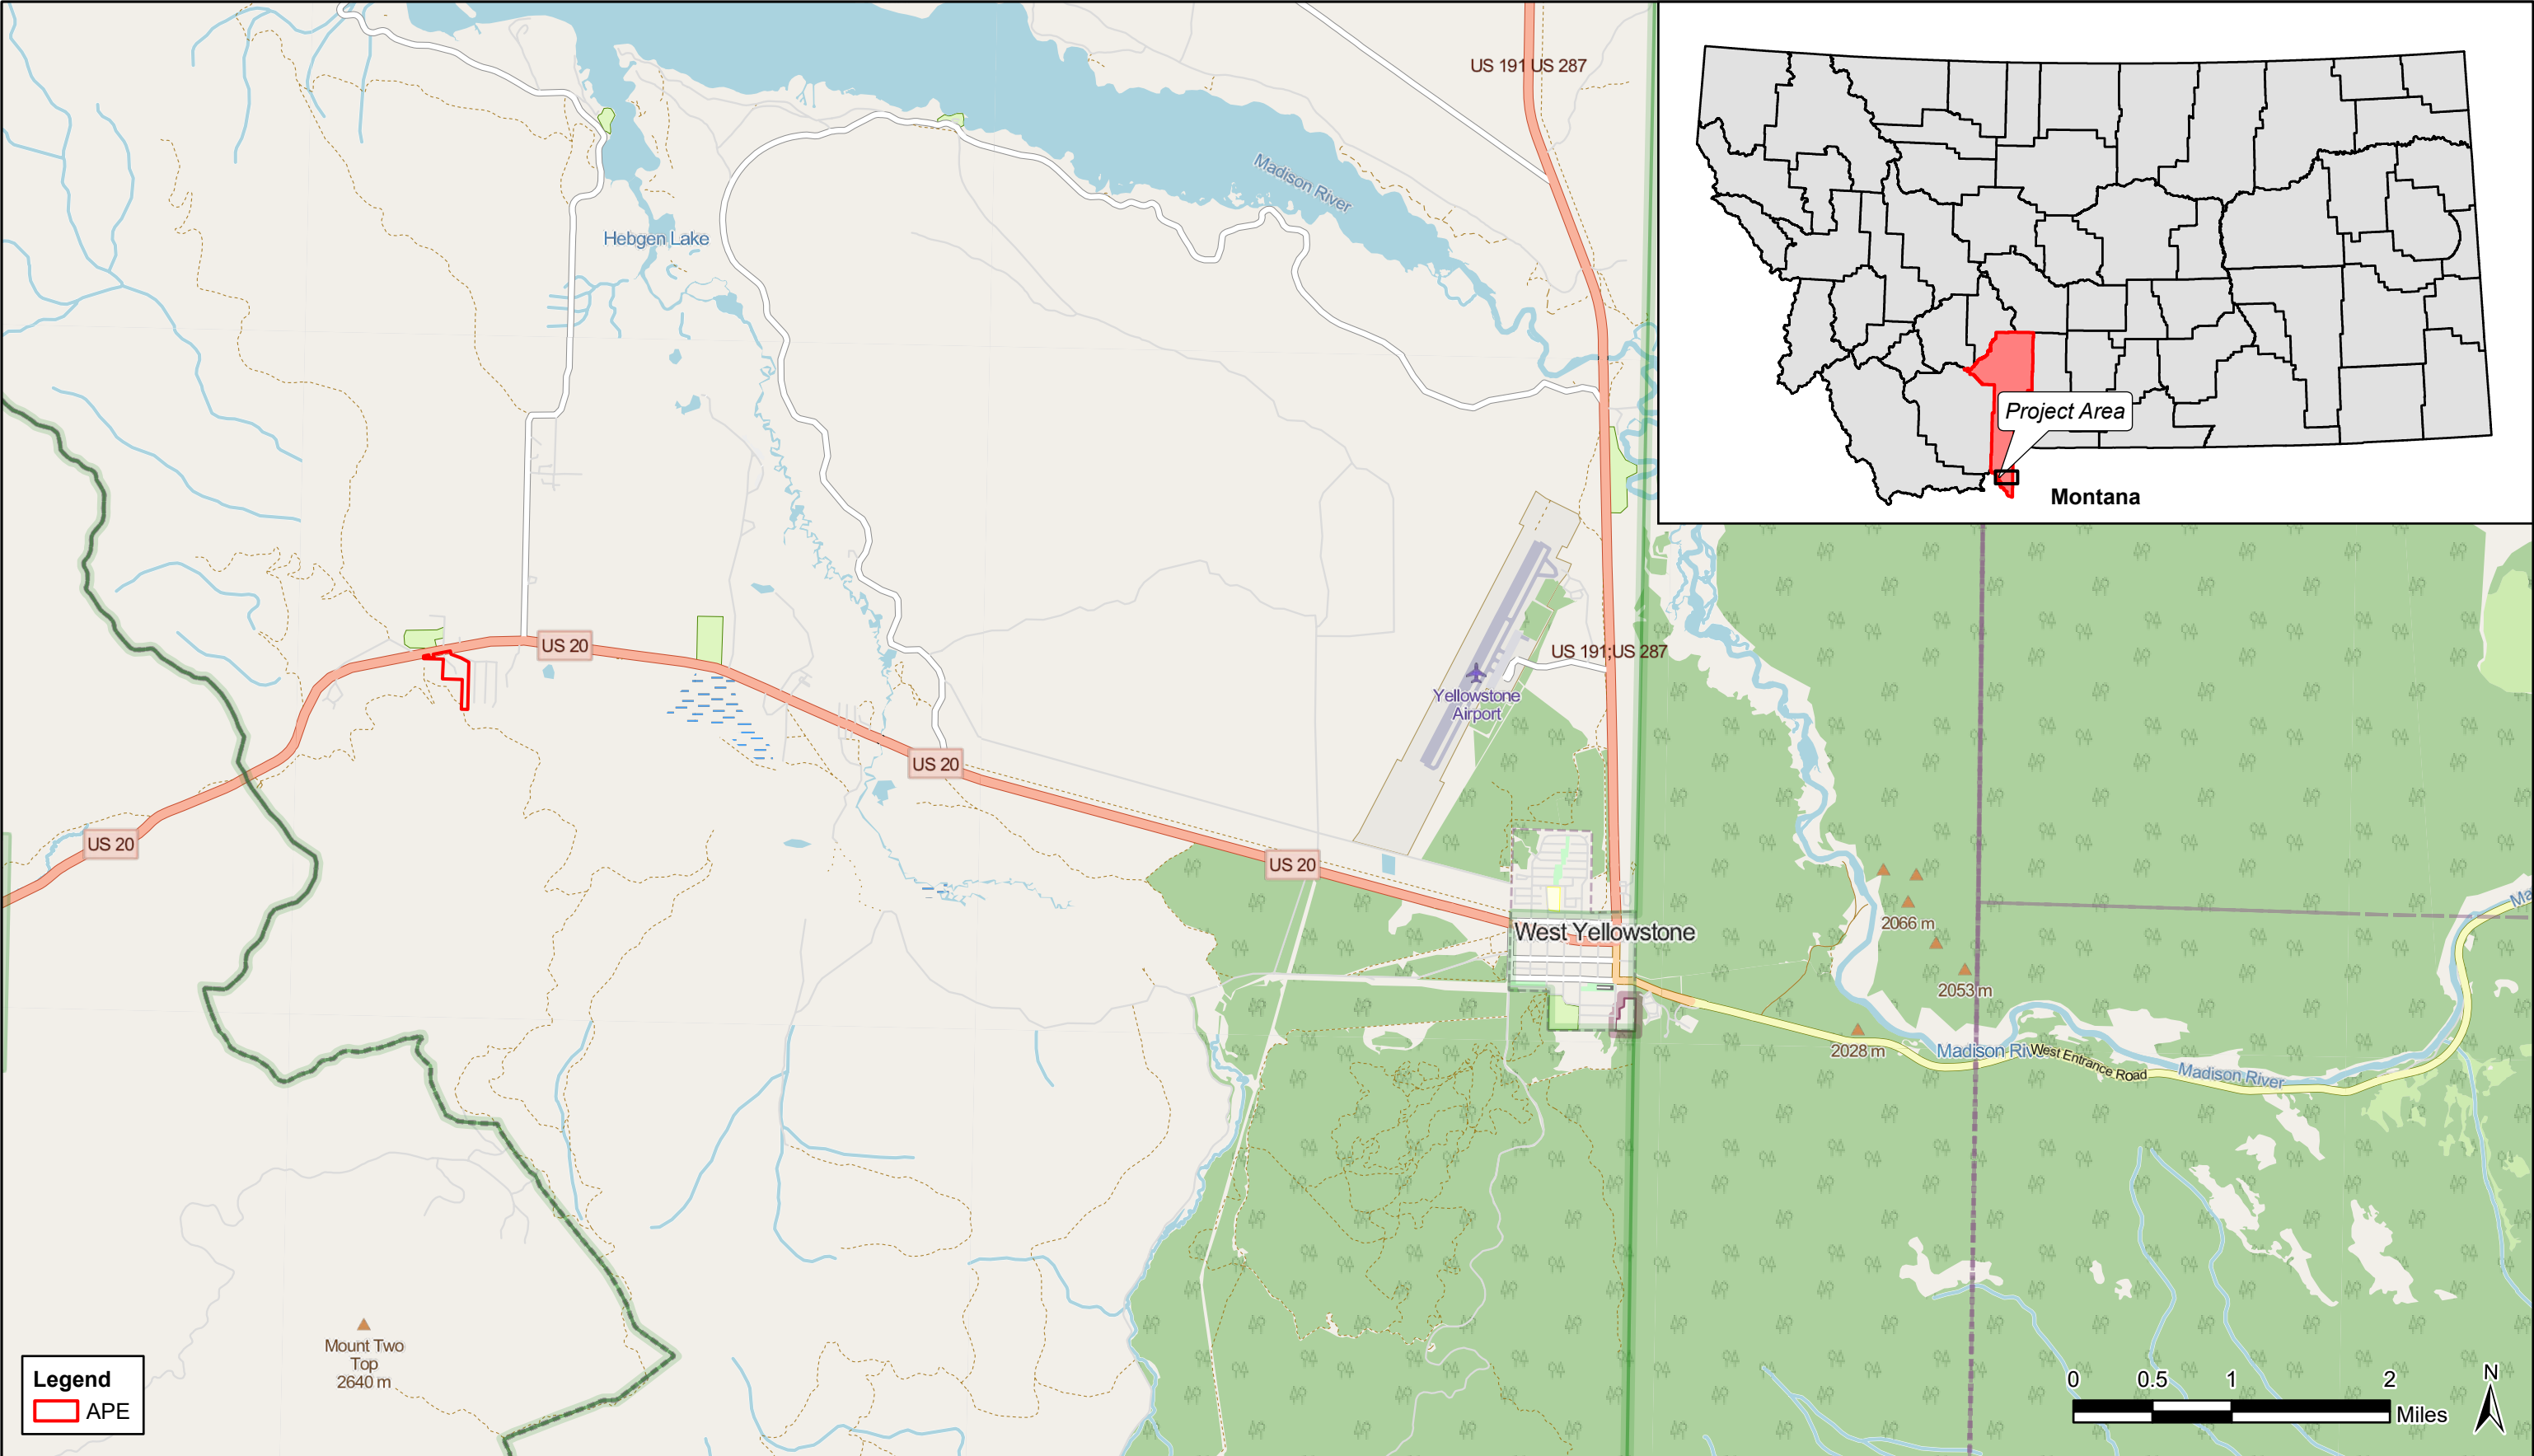

Legend
APE

Mount Two
Top
2640 m

0 0.5 1 2 Miles



**Morrison
Maierle**
engineers • surveyors • planners • scientists

2880 Technology Blvd. W
Bozeman, MT 59718
(406) 587-0721
COPYRIGHT © MORRISON-MAIERLE, INC., 2026


DRAWN BY: FD
CHK'D BY: CP
APPR. BY: CP
DATE: 2/4/2026 2:10 PM


VICINITY MAP

EAGLES GROVE

PROJECT NO.
10514.001

FIG.1

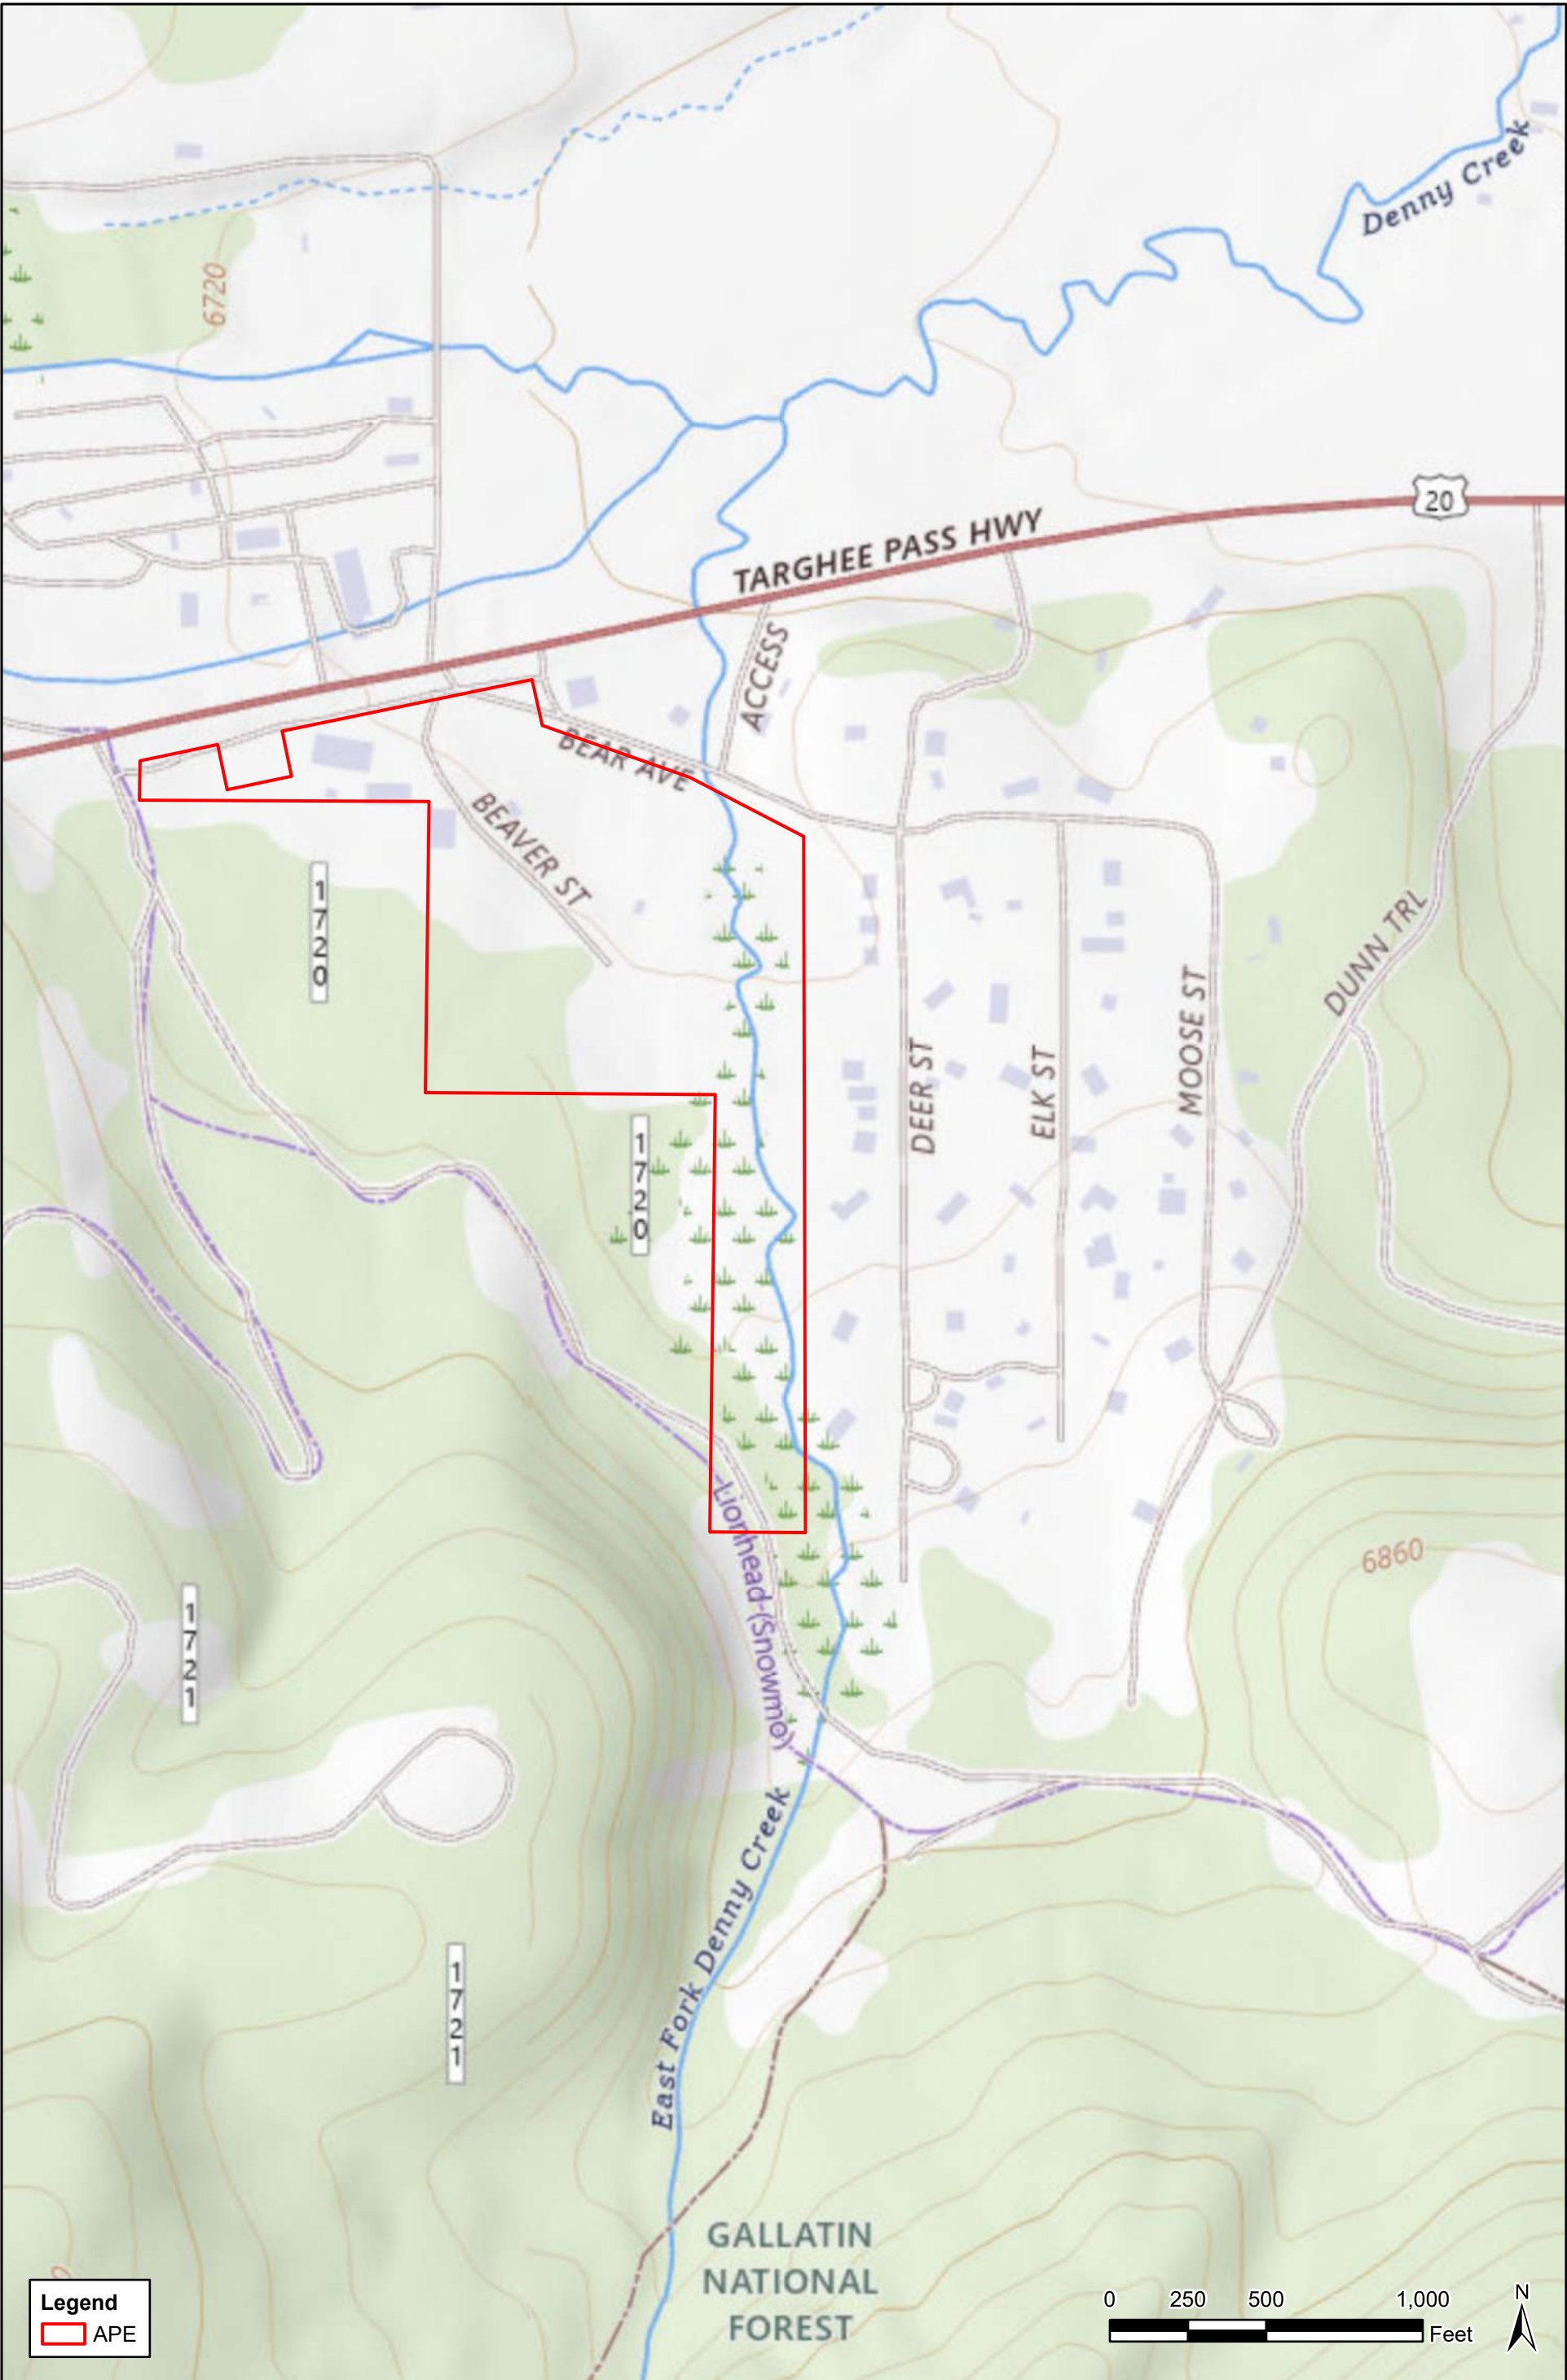

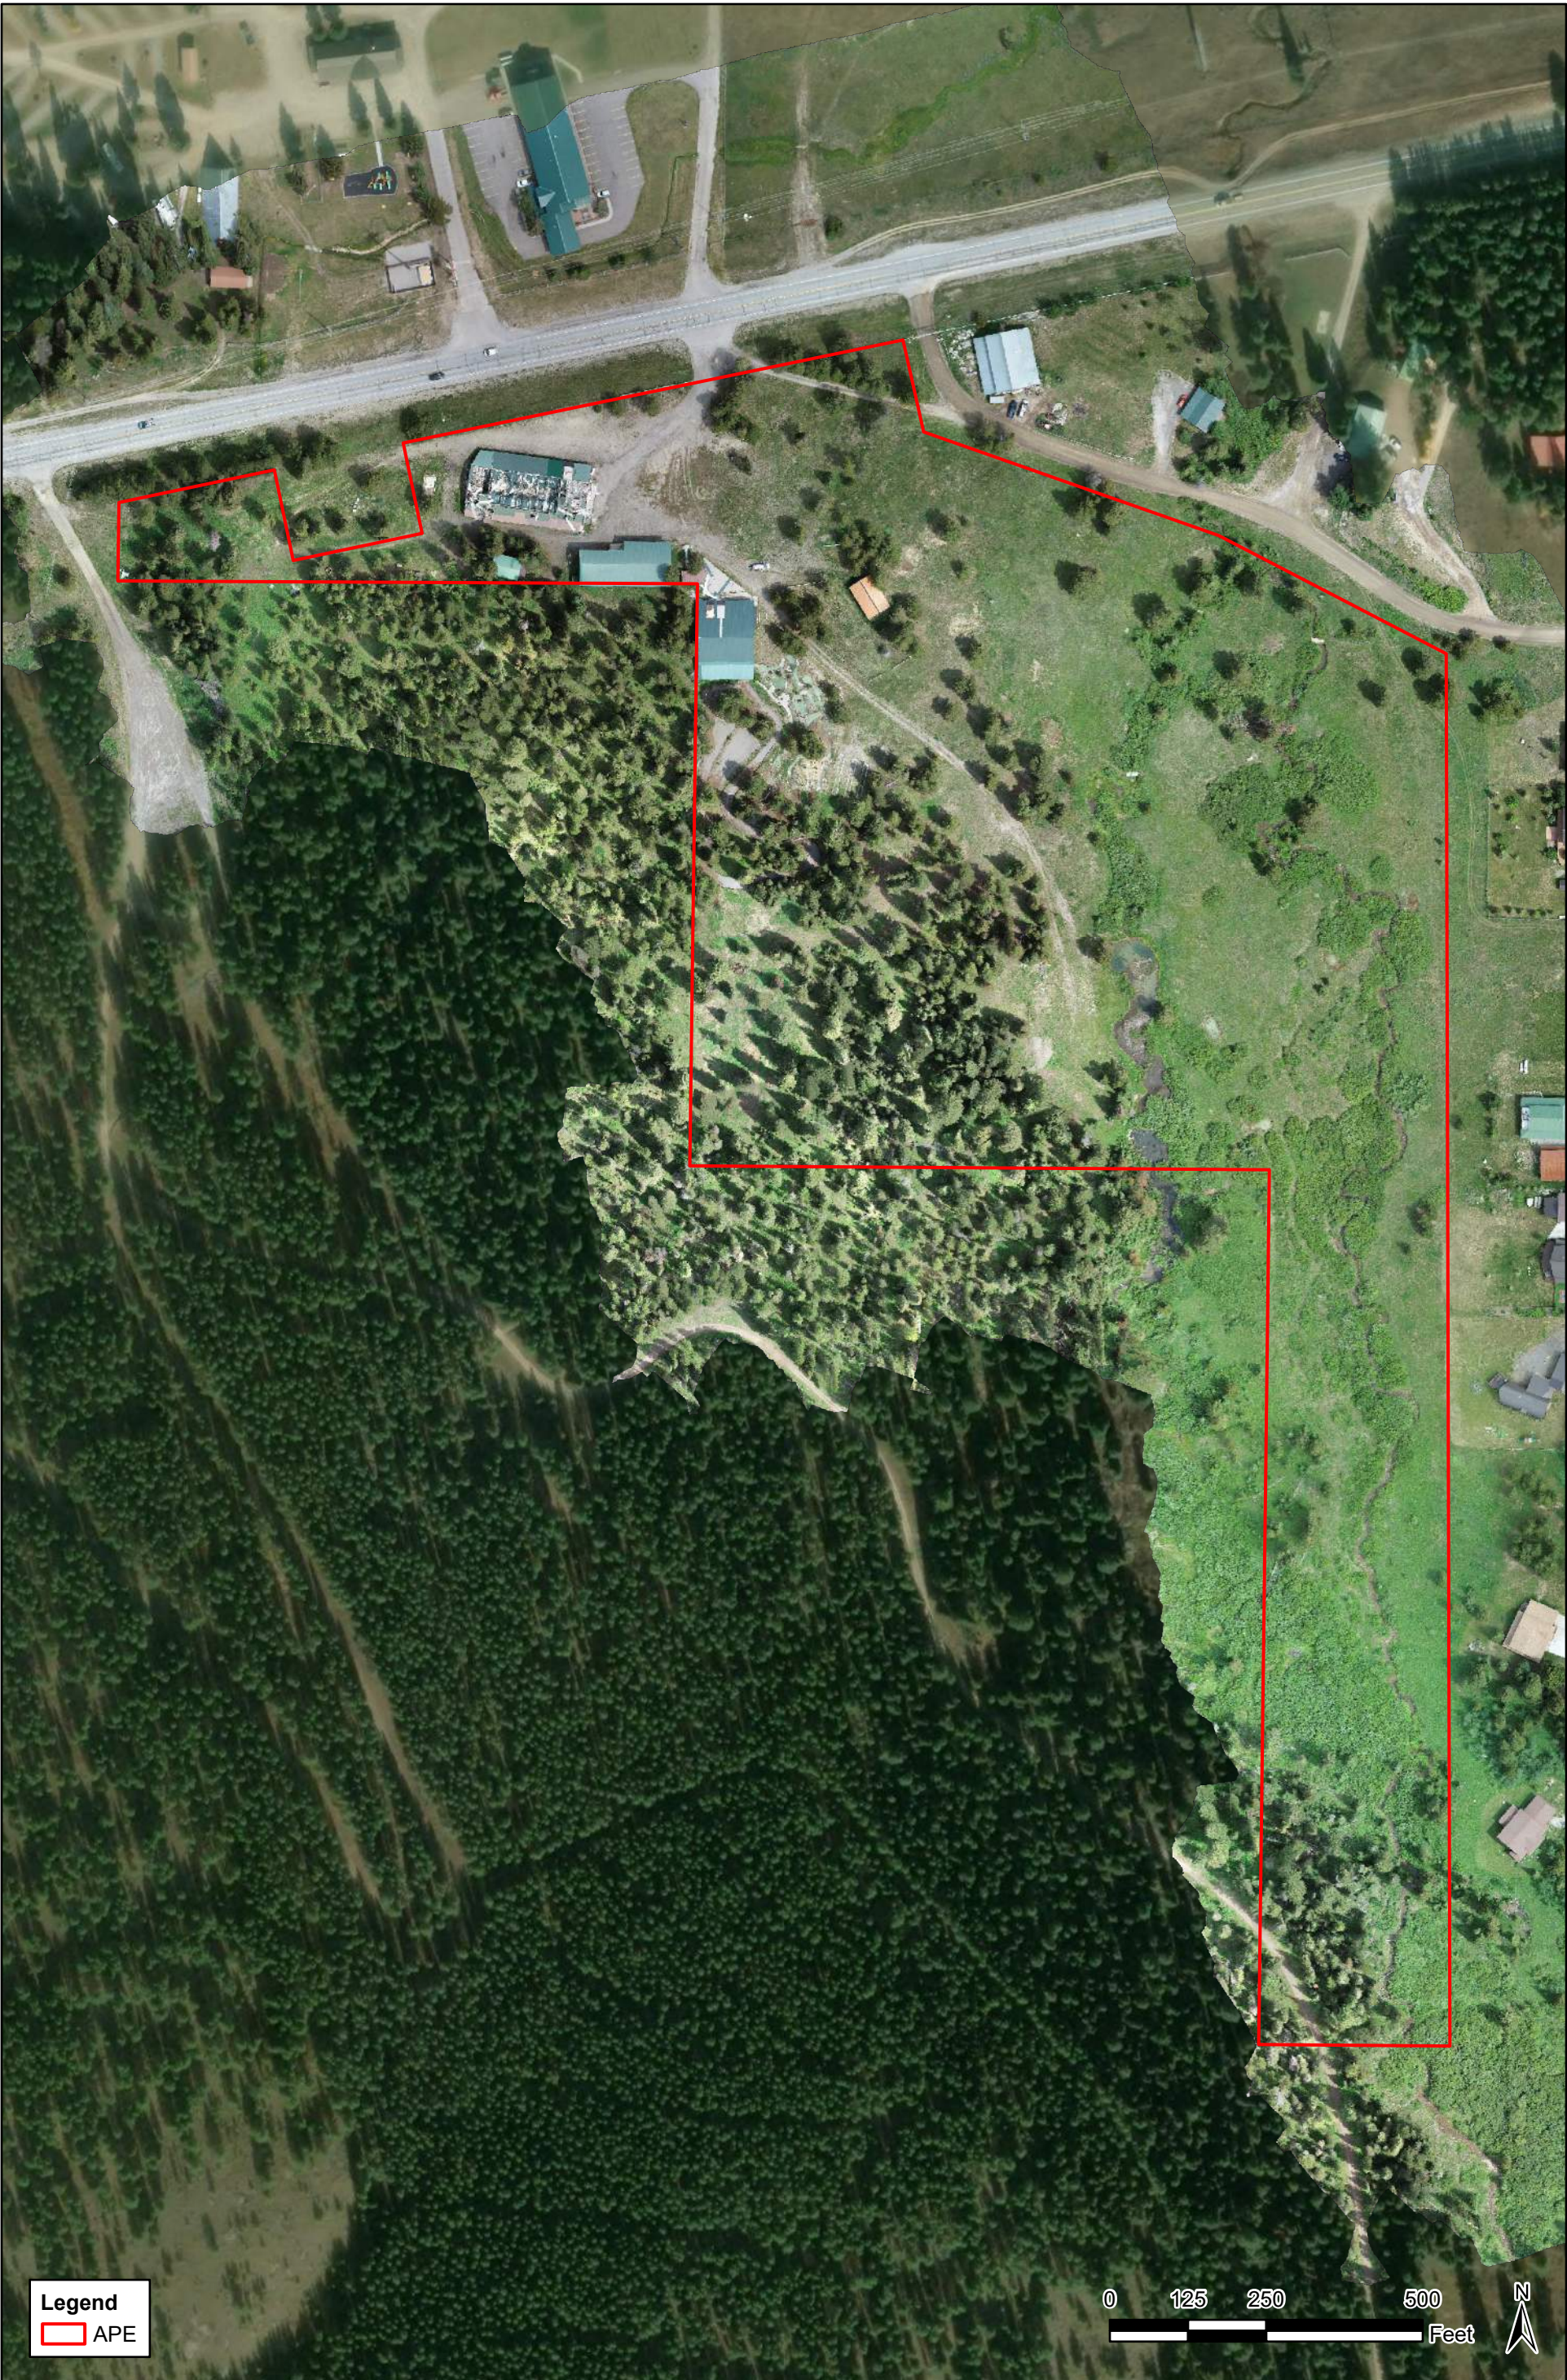

Legend

APE

0 125 250 500 Feet

N

 2880 Technology Blvd. W Bozeman, MT 59718 (406) 587-0721 COPYRIGHT ©MORRISON-MAIERLE, INC., 2026	DRAWN BY: FD CHK'D BY: CP APPR. BY: CP DATE: 2/4/2026 2:13 PM	2025 AERIAL MAP	PROJECT NO. 10514.001
		EAGLES GROVE	FIG.3

N:\10514\001\GIS\Environmental_GIS\EaglesLanding.aprx



Legend
[Red Outline] APE



2880 Technology Blvd. W
Bozeman, MT 59718
(406) 587-0721
COPYRIGHT ©MORRISON-MAIERLE, INC., 2026


DRAWN BY: FD
CHK'D BY: CP
APPR. BY: CP
DATE: 2/4/2026 2:14 PM

NRCS SOILS MAP

PROJECT NO.
10514.001

EAGLES GROVE

FIG.4

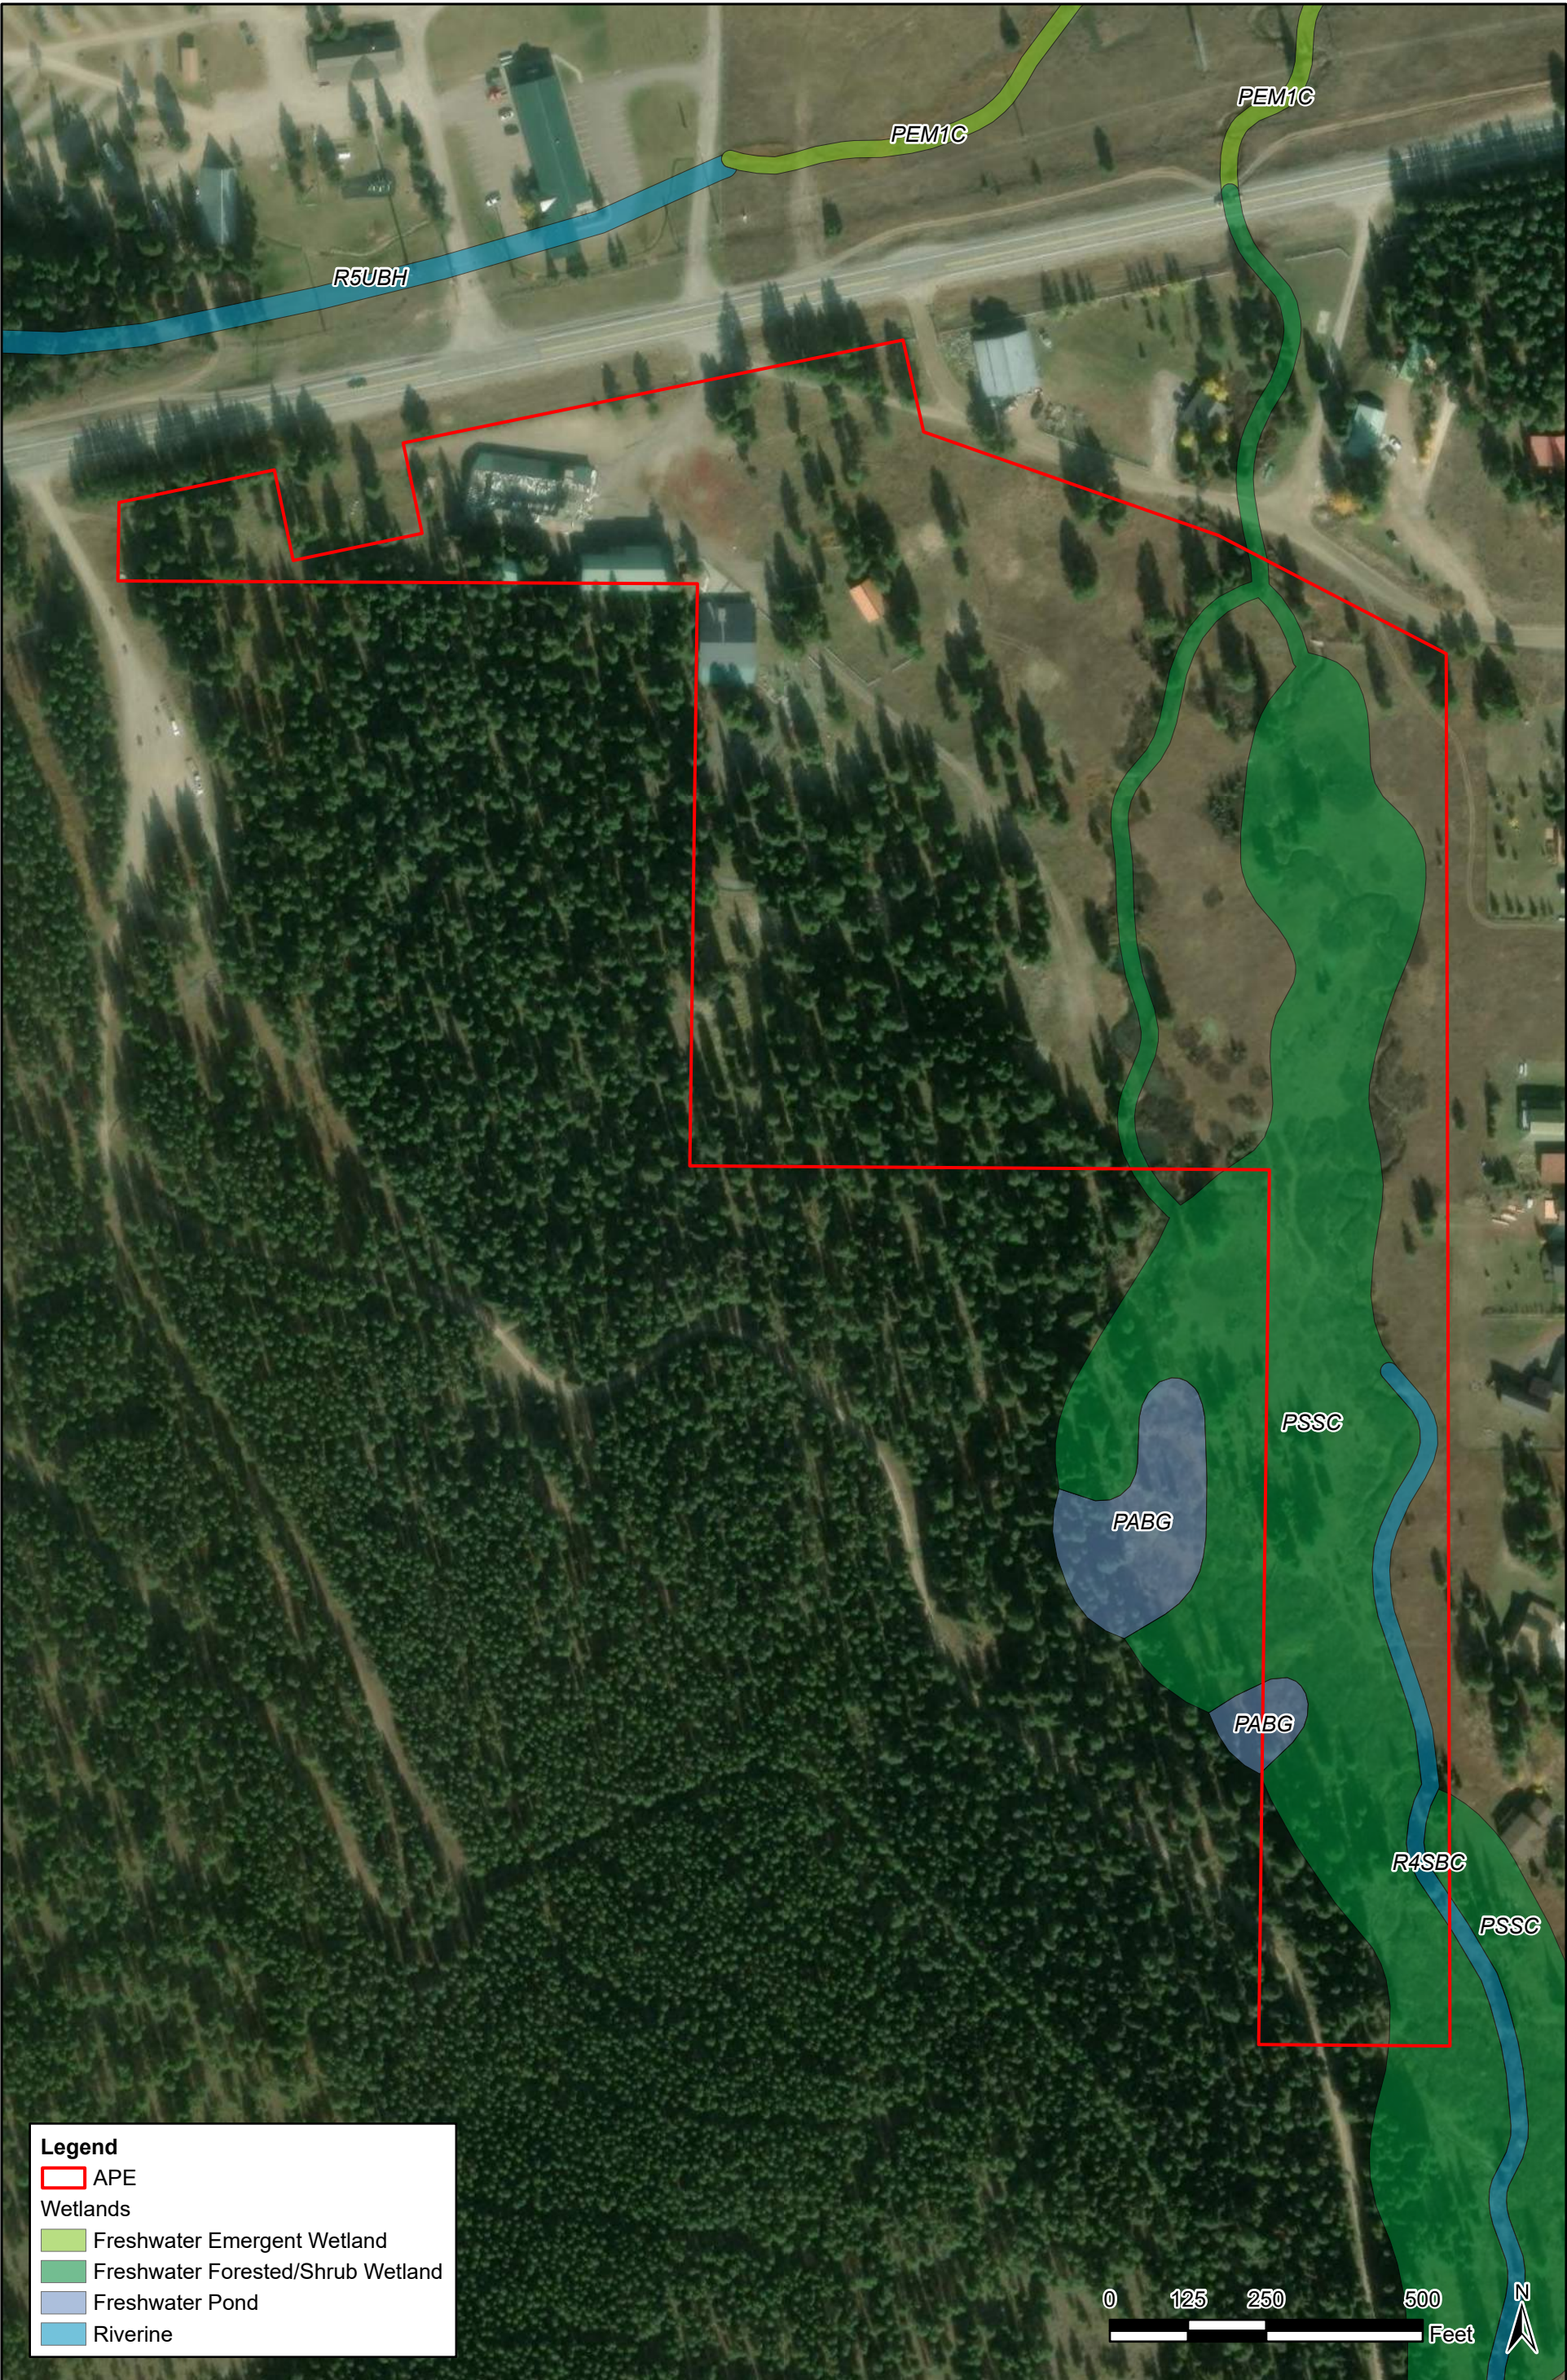

Legend

APE


Wetlands


Freshwater Emergent Wetland


Freshwater Forested/Shrub Wetland

Freshwater Pond

Riverine

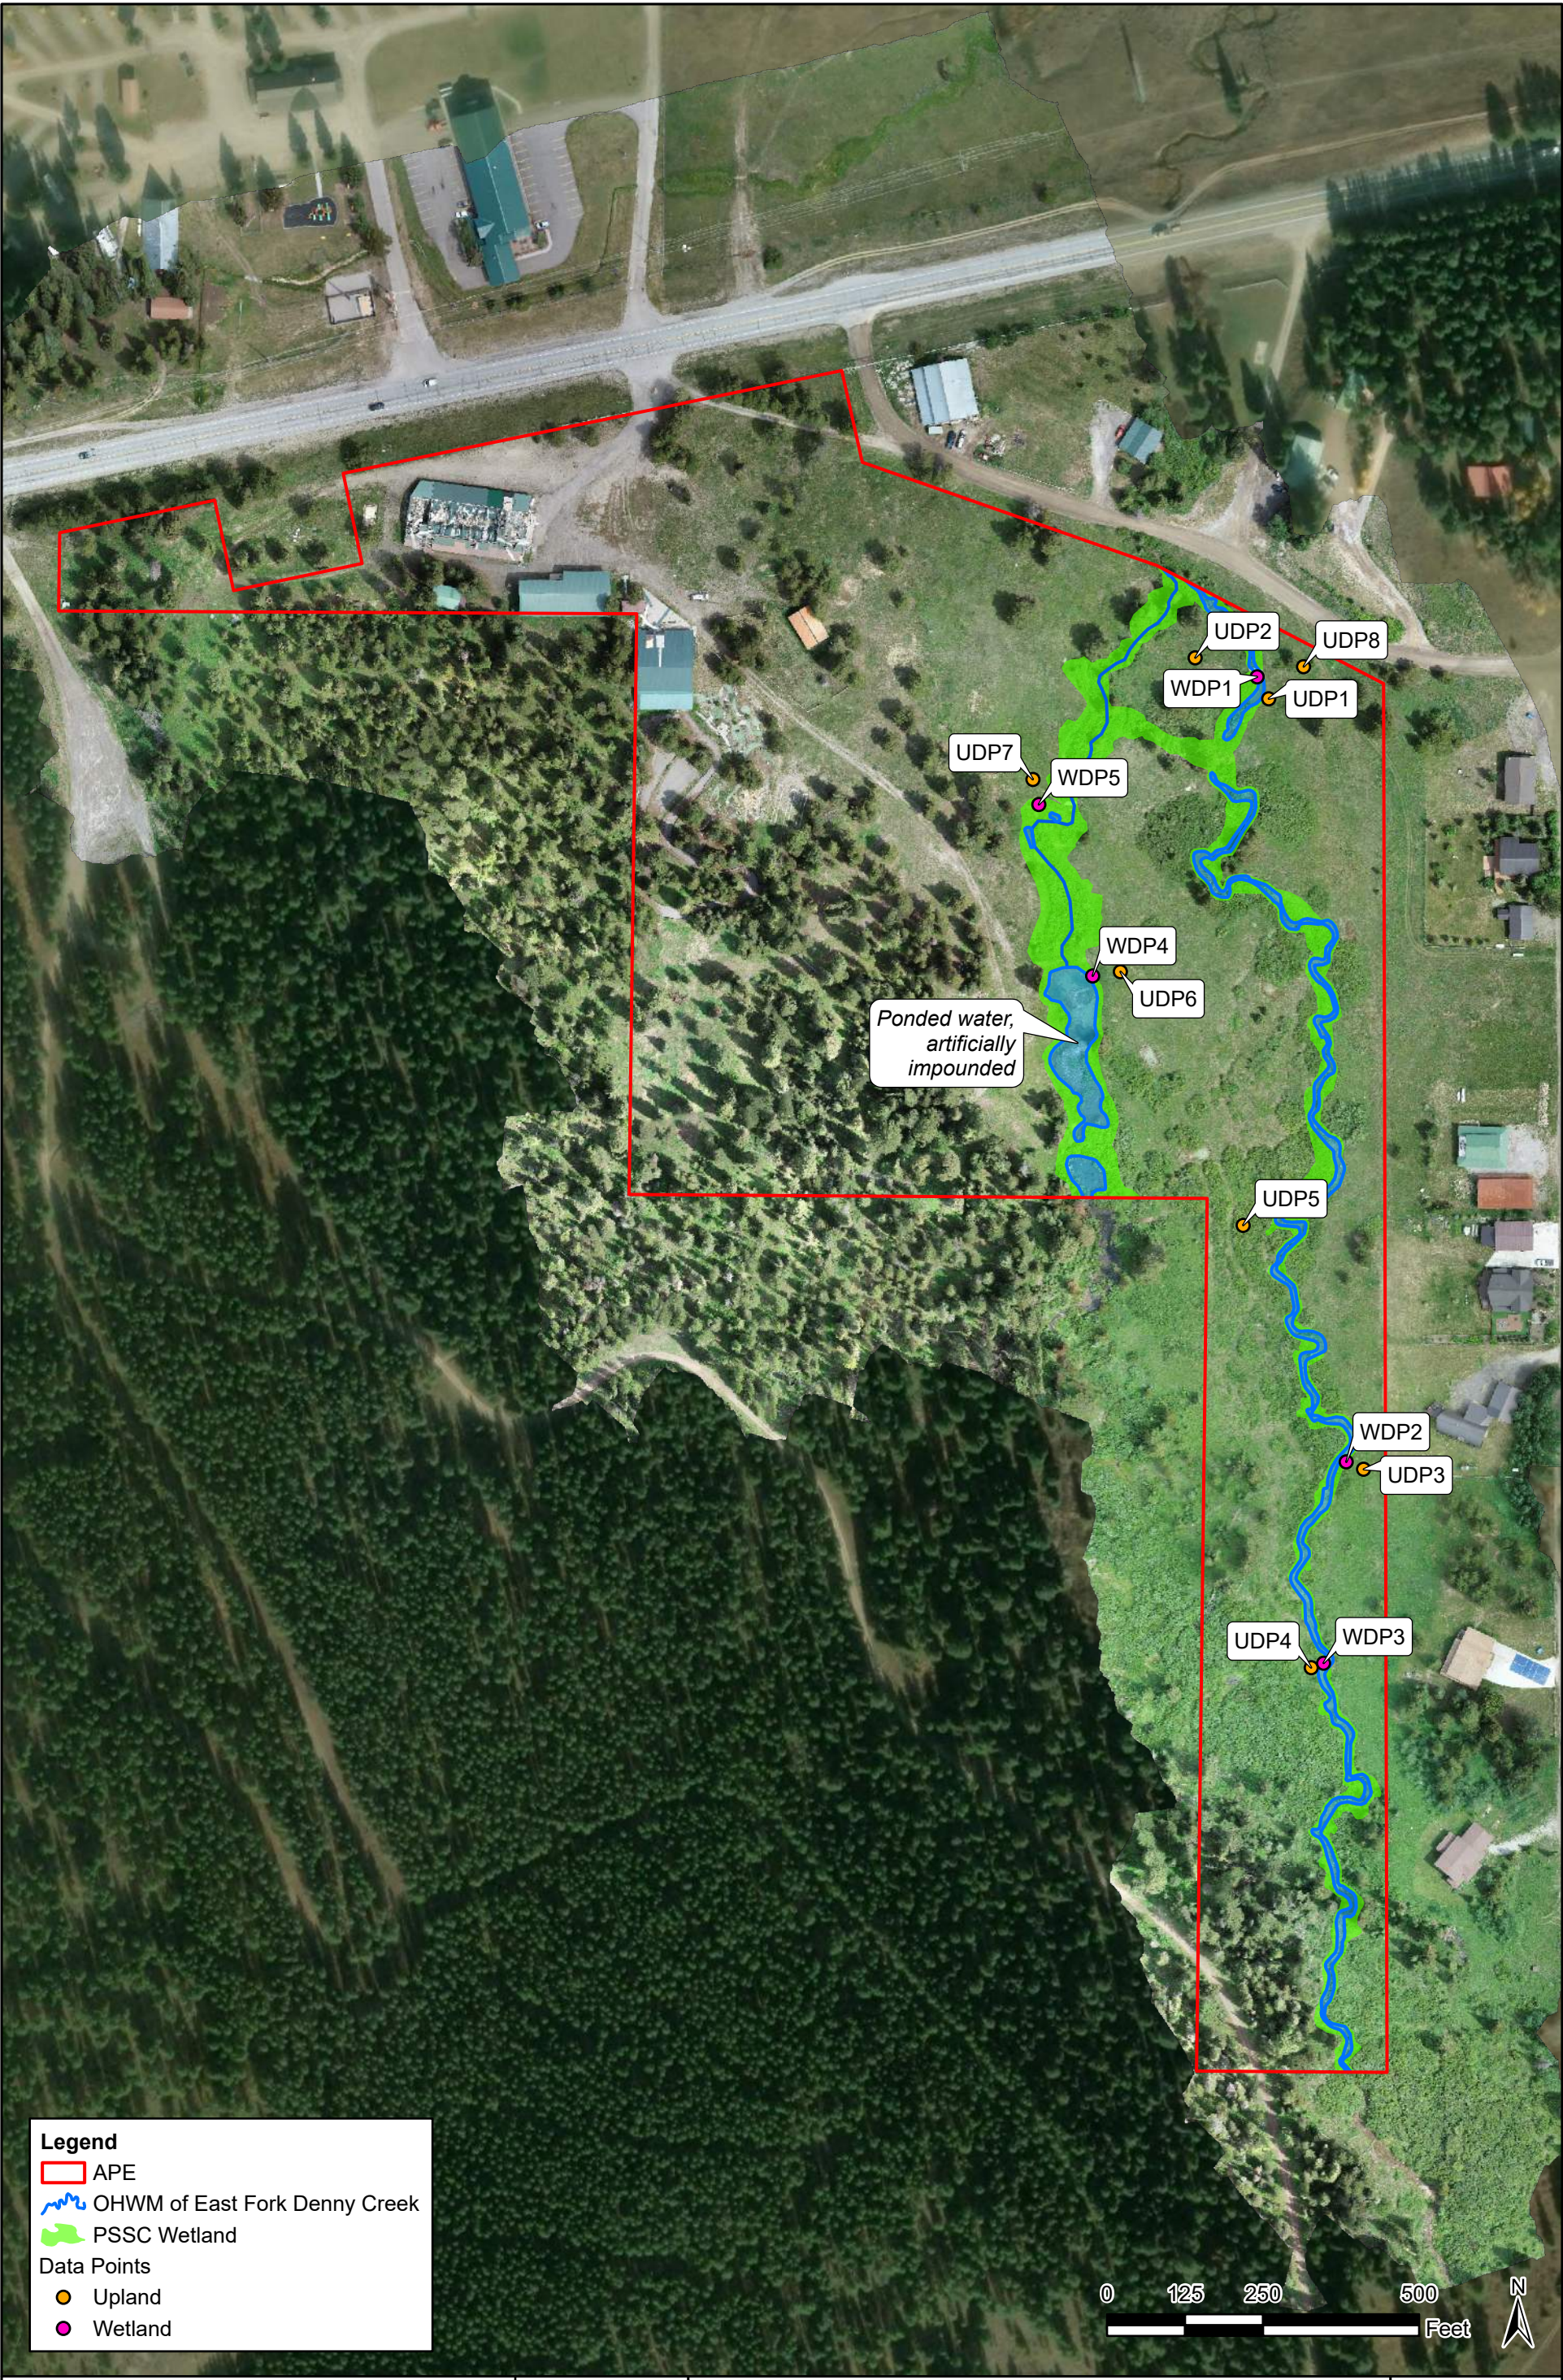

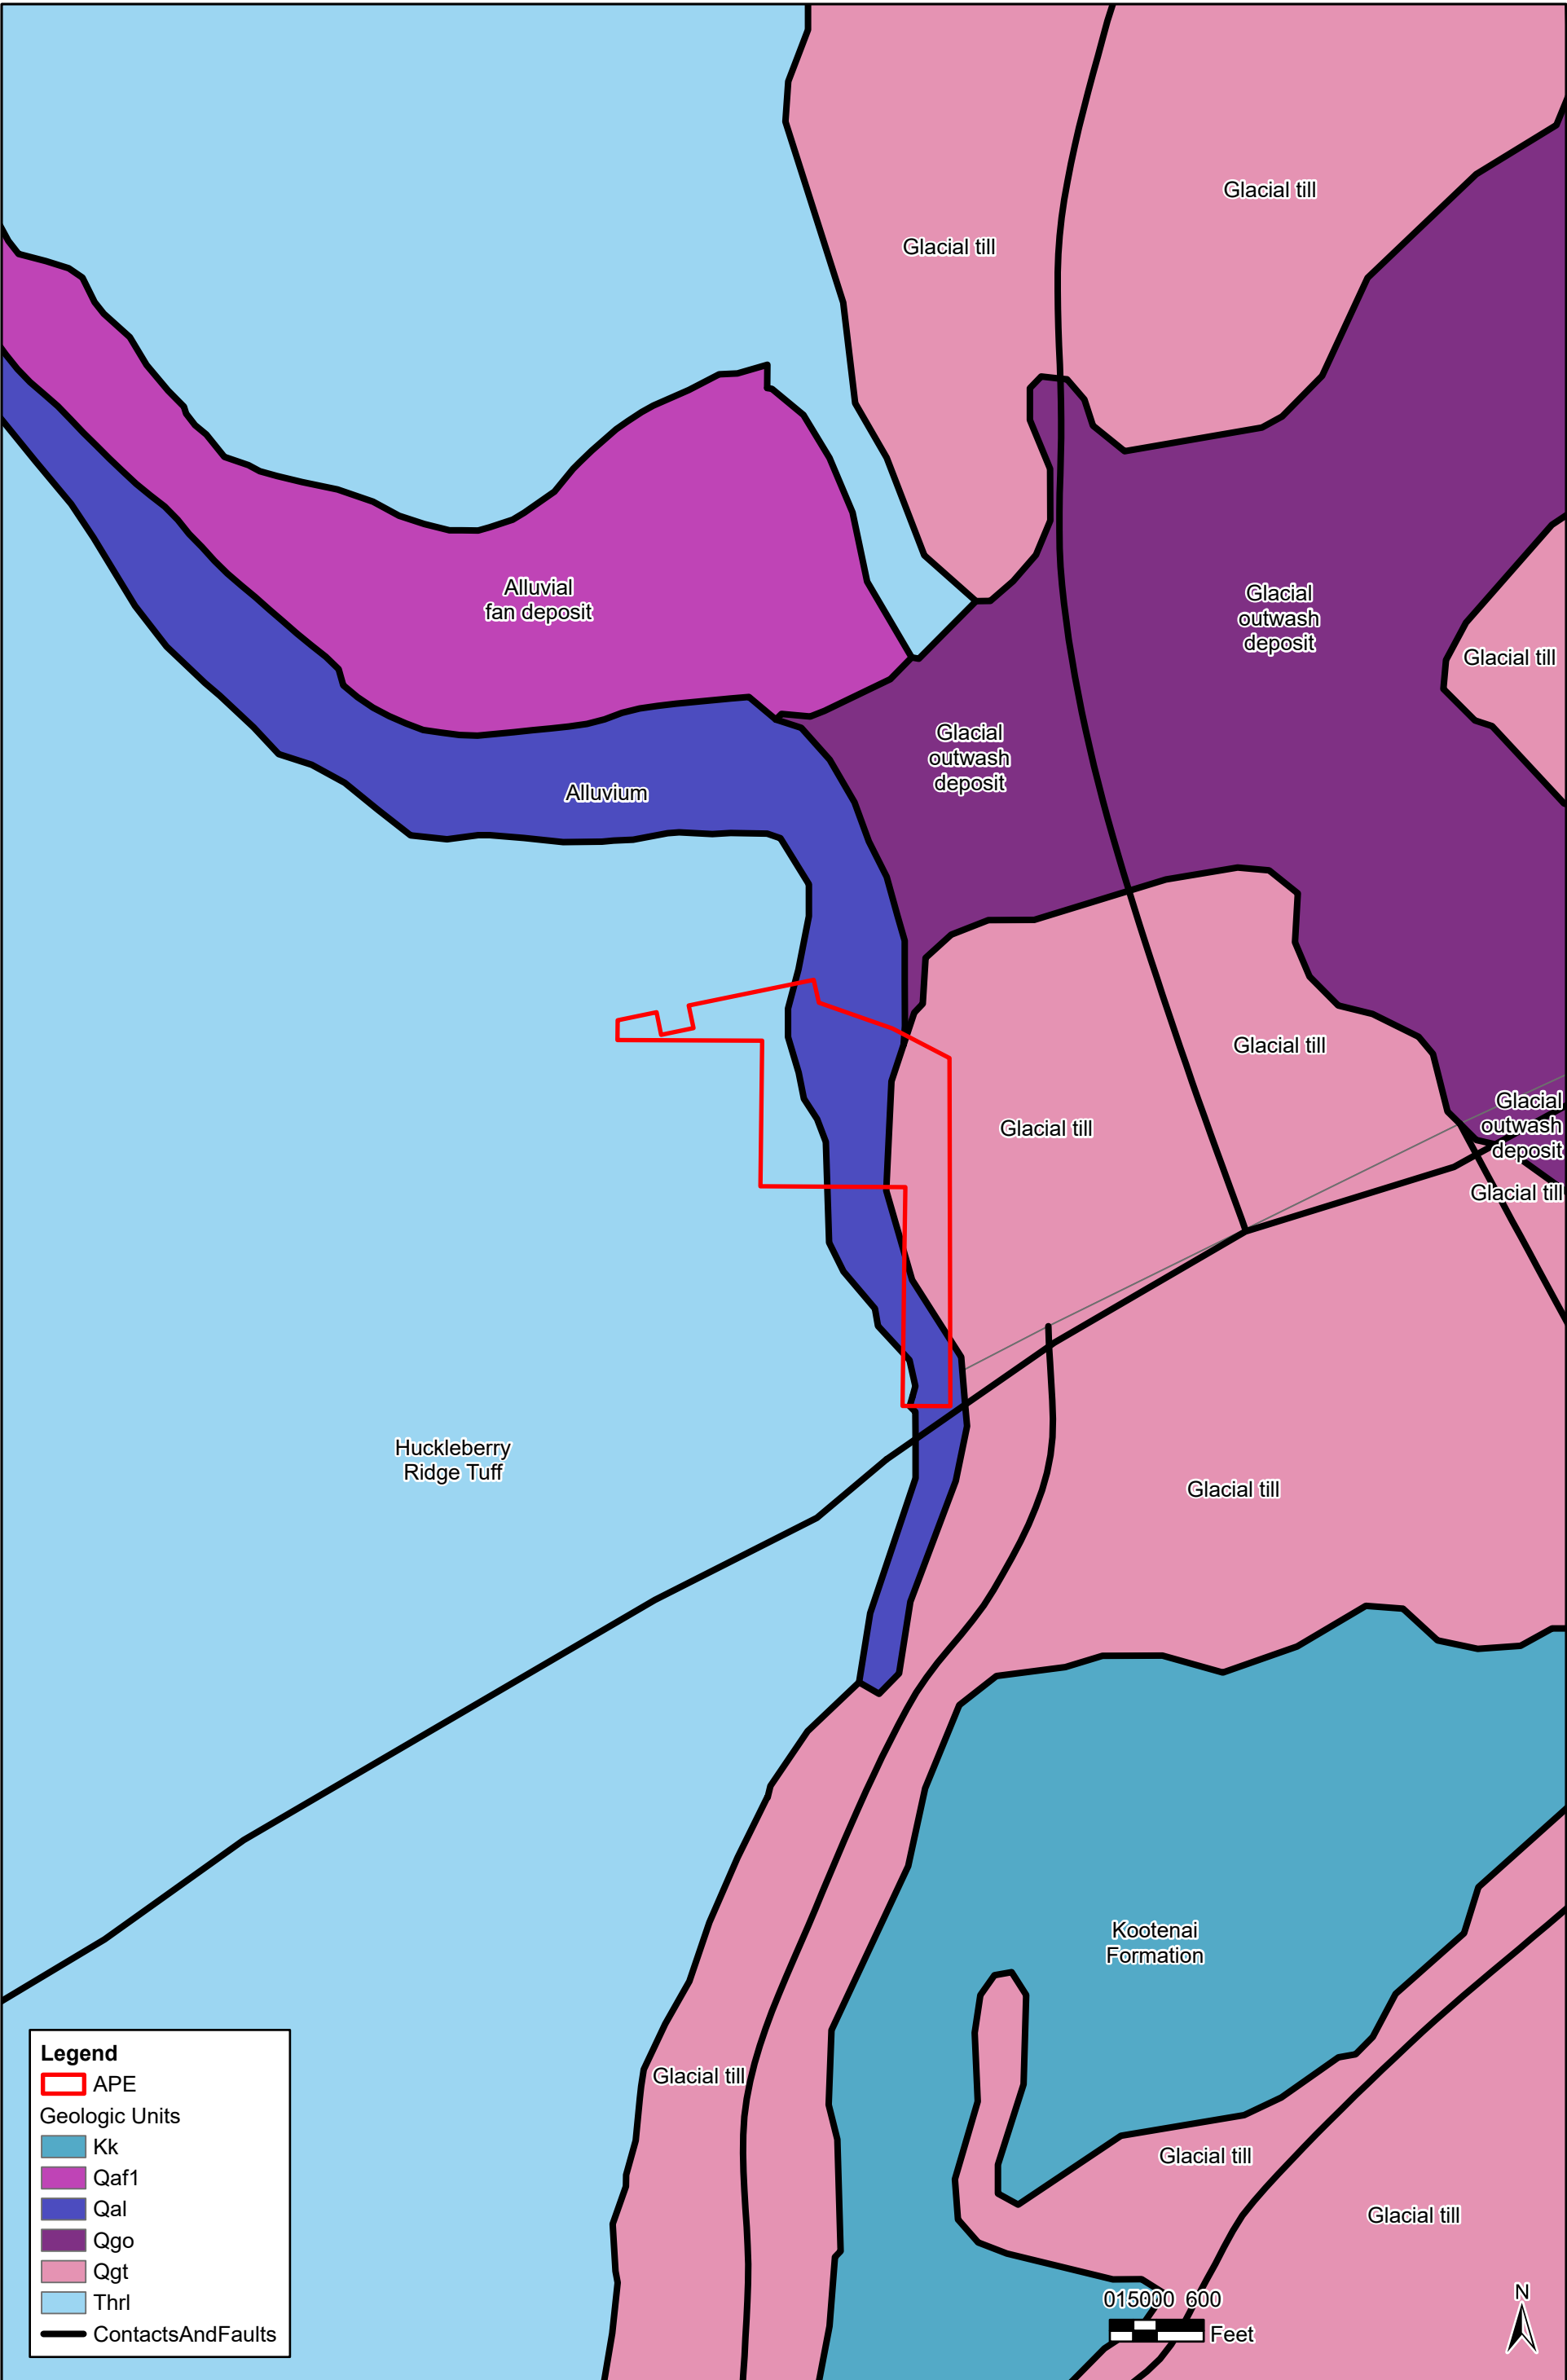

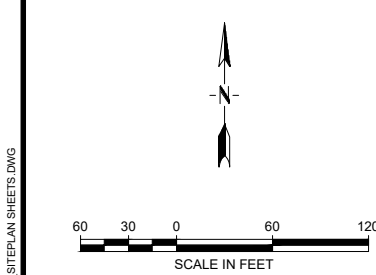

REVISIONS				
NO.	DESCRIPTION	BY	DATE	

VERIFY SCALE!

THESE PRINTS MAY BE REDUCED.
LINE BELOW MEASURES ONE INCH
ON ORIGINAL DRAWING.

MODIFY SCALE ACCORDINGLY!

engineers • surveyors • planners • scientists

2880 Technology Blvd West
Bozeman, MT 59718

406.587.0721

www.m-m.net

DRAWN BY: APR

DSGN. BY: MET

APPR. BY: MET

DATE: 12/17/25

Q.C. REVIEW
BY: BJH
DATE: 12/17/25

WATER AND SEWER IMPROVEMENTS
EAGLES GROVE

WEST YELLOWSTONE


EXISTING SITE CONDITIONS



PROJECT NUMBER
10514.001

SHEET NUMBER
3

DRAWING NUMBER
C-2

N:\10514\001\ACAD\SHETS\0514.001 SITEPLAN SHEETS.DWG
PLOTTED BY: AMY ROSENBLUM ON Dec/18/2025

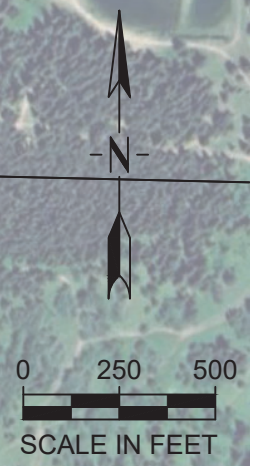

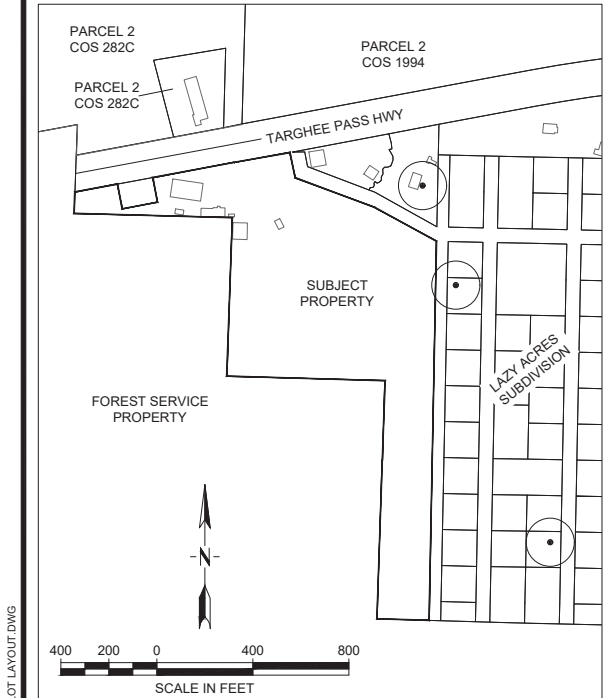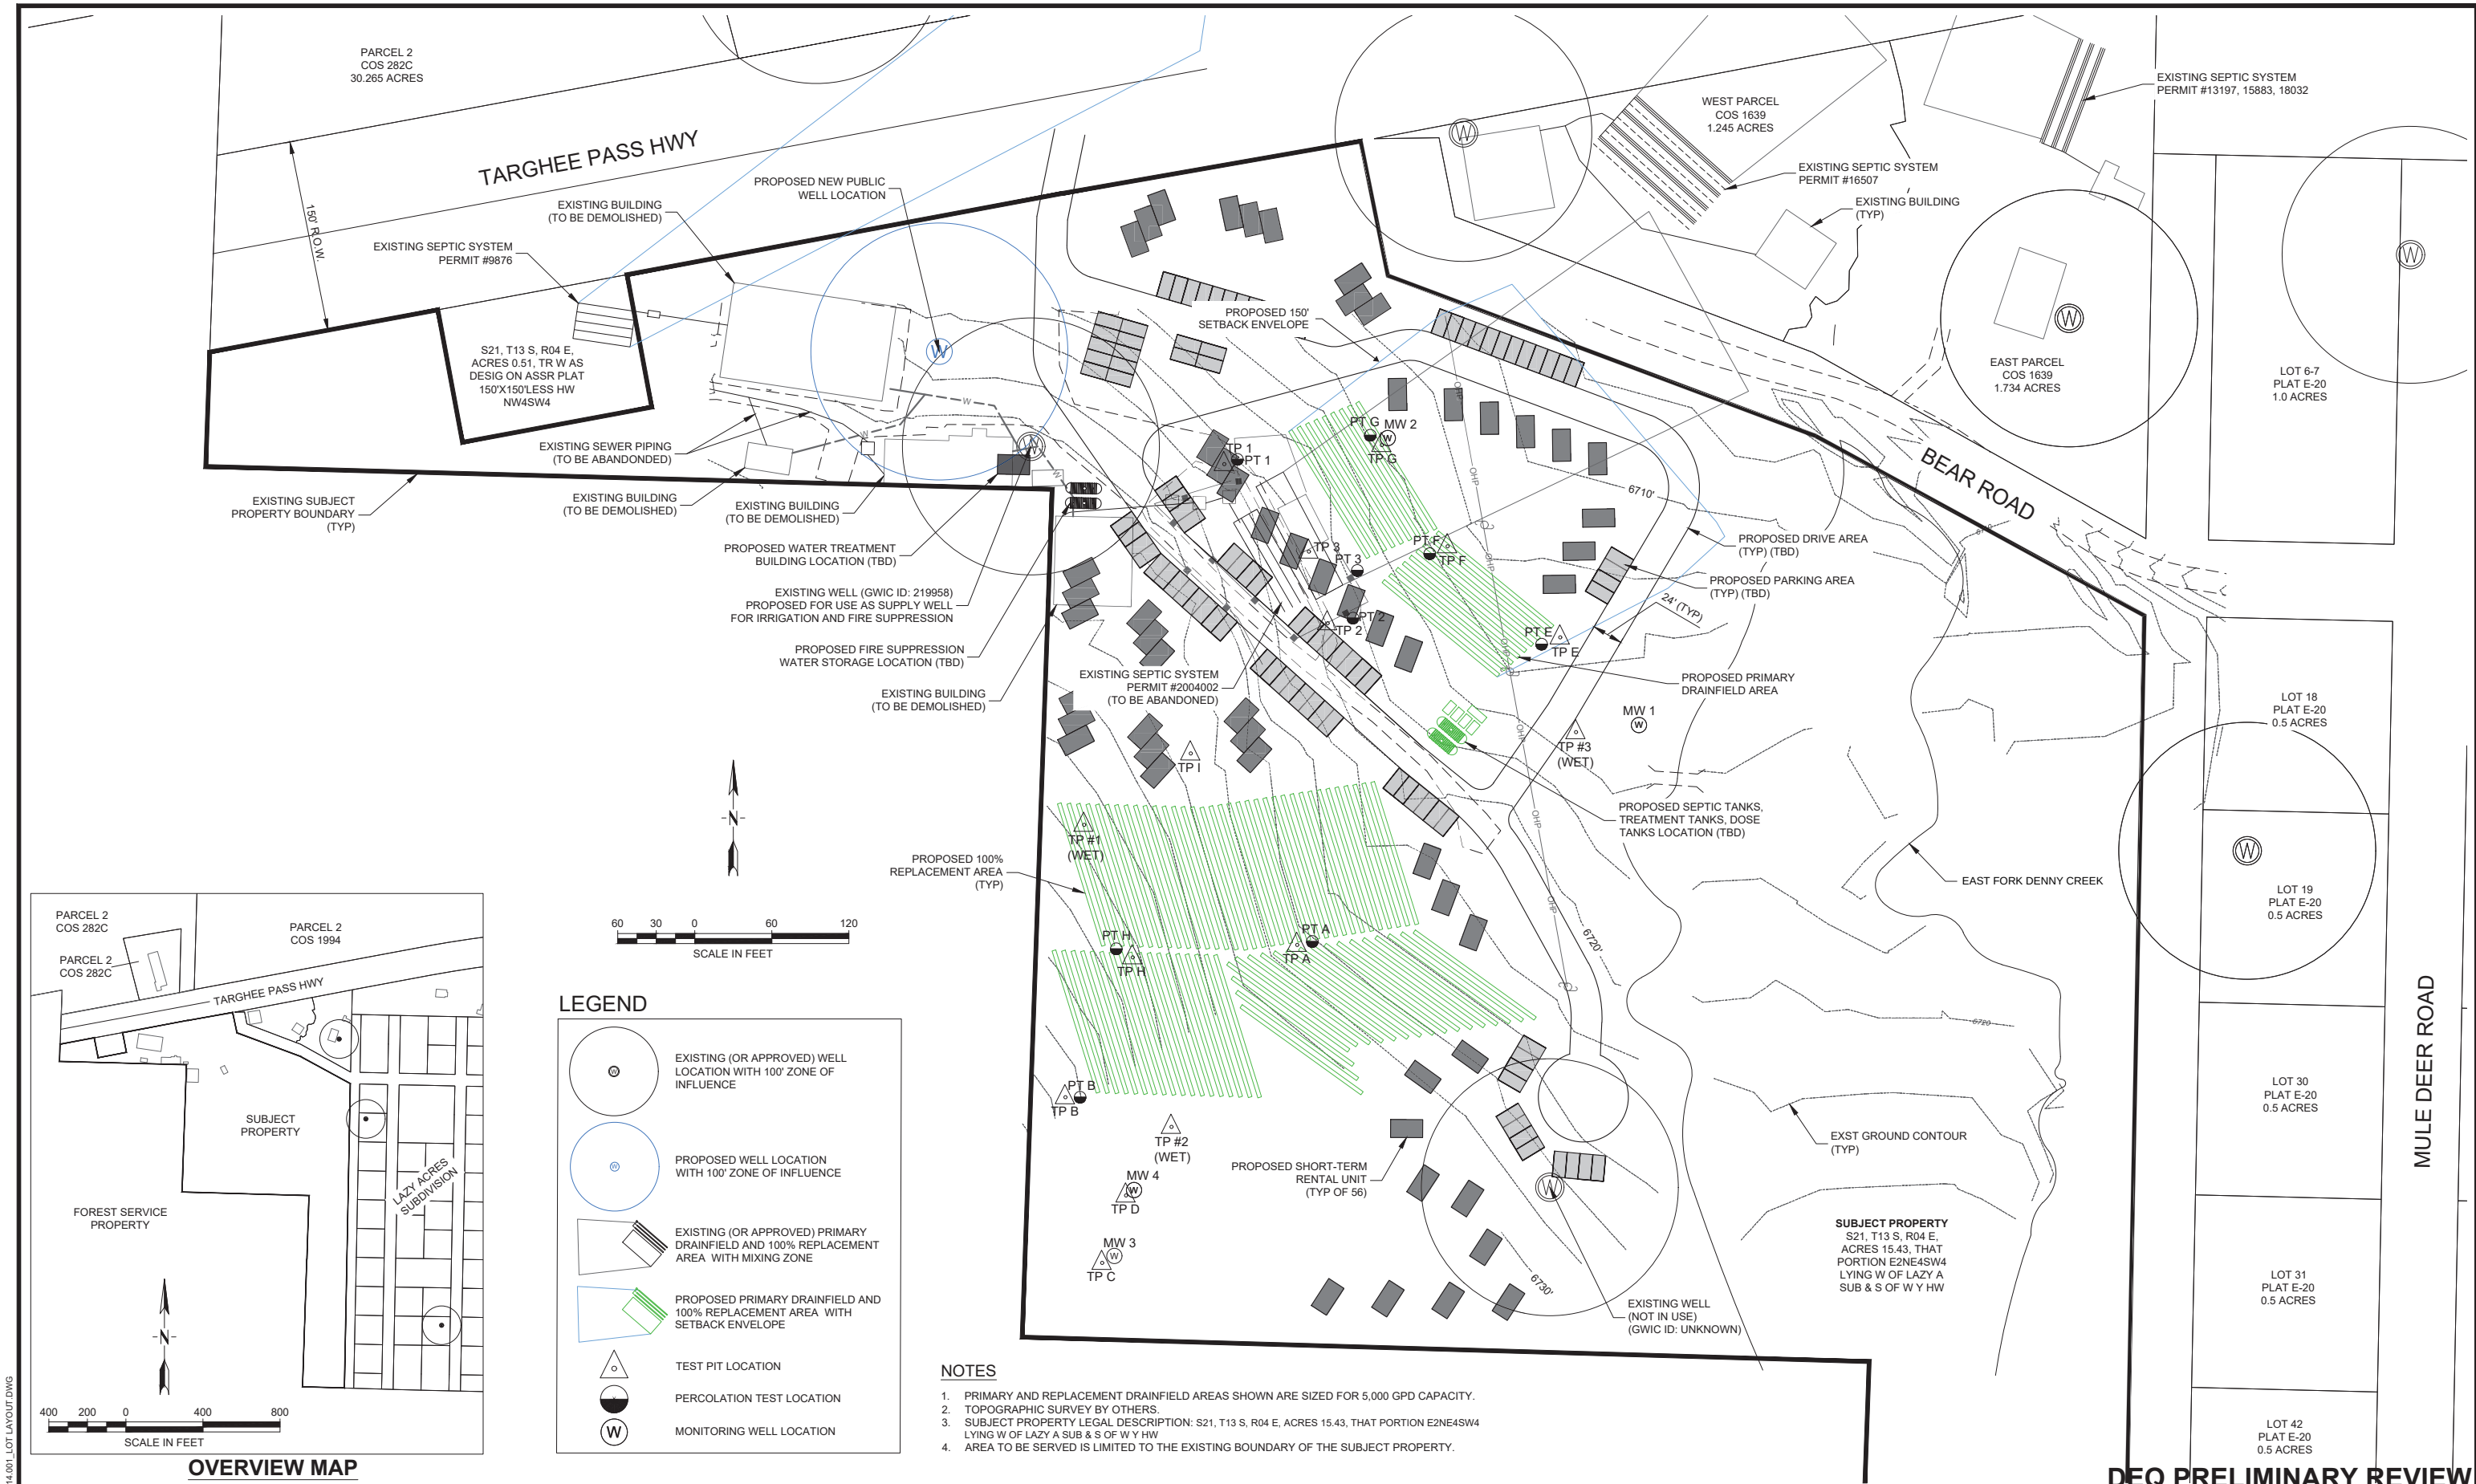

OVERVIEW MAP

REVISIONS				
NO.	DESCRIPTION	BY	DATE	
#	#	#	#	
#	#	#	#	
#	#	#	#	
#	#	#	#	

VERIFY SCALE!

THESE PRINTS MAY BE REDUCED.
LINE BELOW MEASURES ONE INCH
ON ORIGINAL DRAWING.

MODIFY SCALE ACCORDINGLY!

Morrison
Maierle

engineers • surveyors • planners • scientists

2880 Technology Blvd West
Bozeman, MT 59718

406.587.0721

www.m-m.net

DRAWN BY: MET
DSGN BY: MET
APPR BY: BJH
DATE: 03/2025
Q.C. REVIEW BY: #
DATE: #


WEST YELLOWSTONE		EAGLES GROVE	
		MONTANA	
		PRELIMINARY SITE PLAN	

PROJECT NUMBER 10514.001
SHEET NUMBER 1
DRAWING NUMBER S-1

N:\10514\001\ACADEX\HITS\10514_001_LAYOUT.DWG

PLOTTED BY:MASON TUTTLE ON Mar/25/2025

COPYRIGHT © MORRISON-MAIERLE, 2025

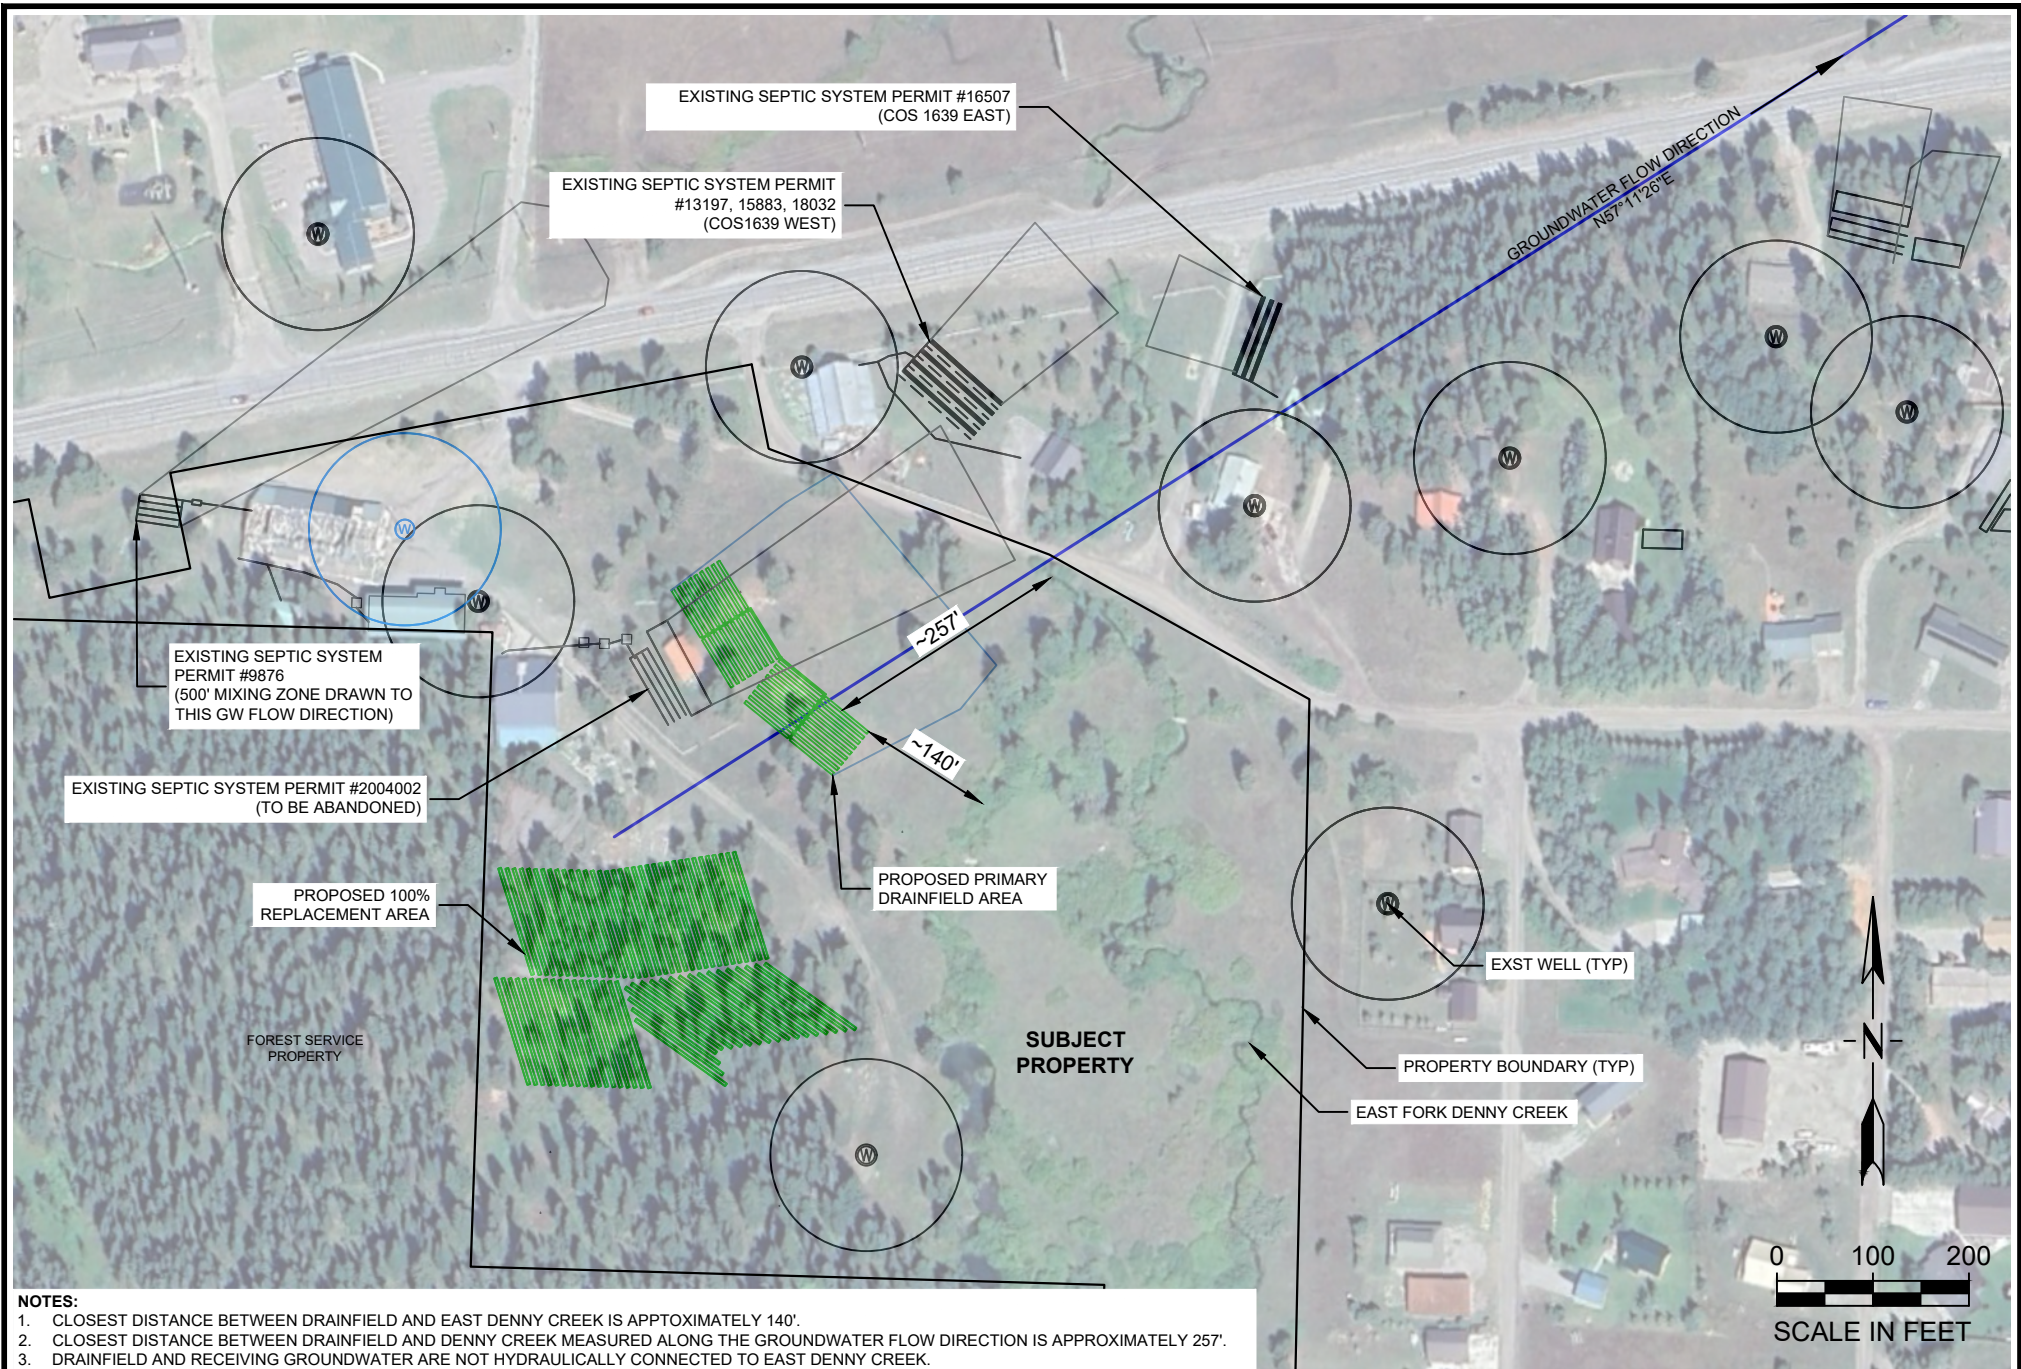

NOTES:

1. CLOSEST DISTANCE BETWEEN DRAINFIELD AND EAST DENNY CREEK IS APPTOXIMATELY 140'.
2. CLOSEST DISTANCE BETWEEN DRAINFIELD AND DENNY CREEK MEASURED ALONG THE GROUNDWATER FLOW DIRECTION IS APPROXIMATELY 257'.
3. DRAINFIELD AND RECEIVING GROUNDWATER ARE NOT HYDRAULICALLY CONNECTED TO EAST DENNY CREEK.