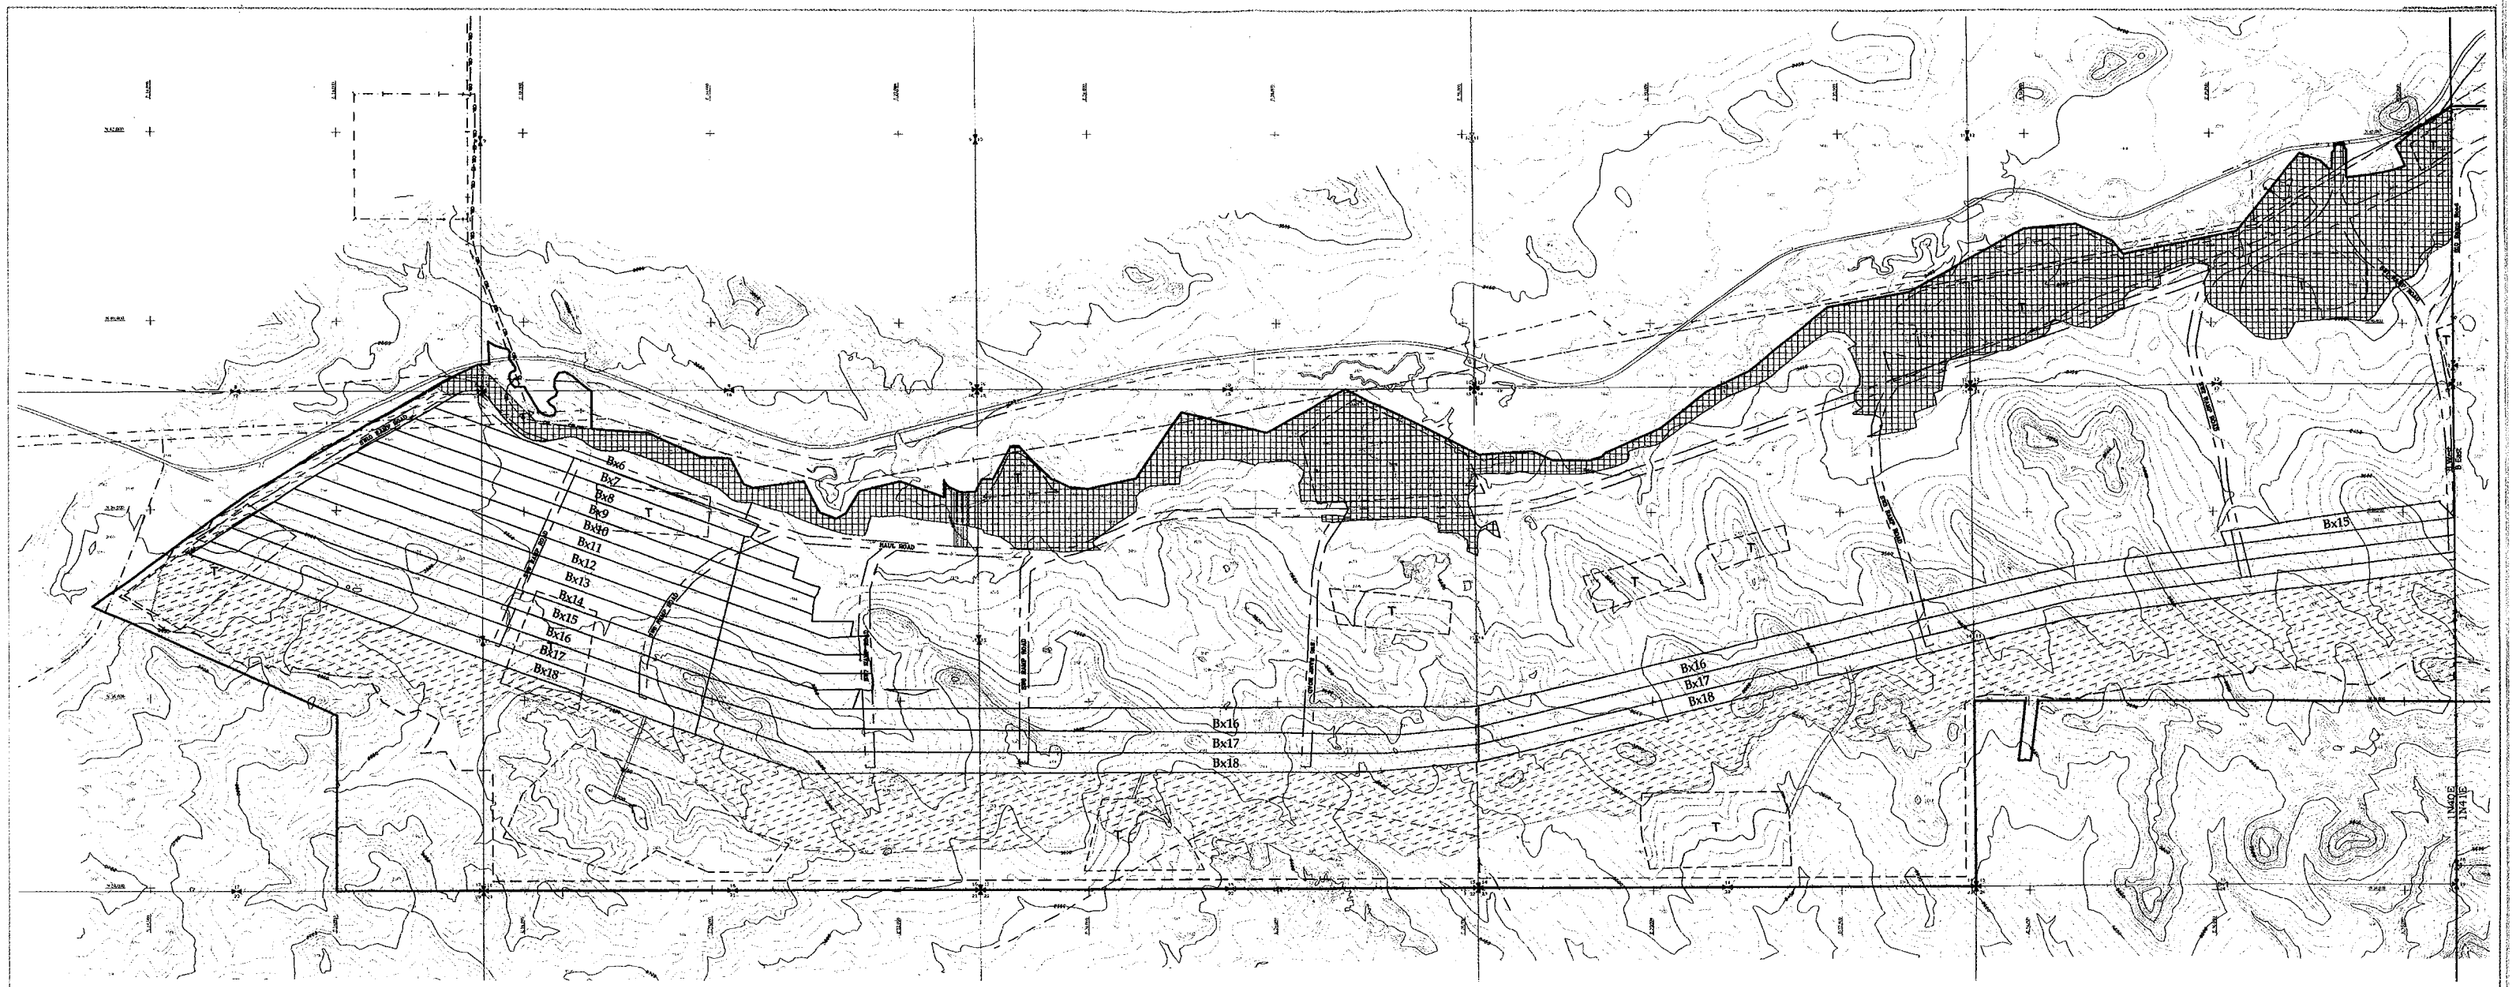

LEGEND

- Powerlines
- CBM Gas Line
- Water Line
- Underground Power Cable
- Phone Line
- ACCP Slurry Pipeline
- Waste Water Pipeline
- Area A Shop Water Pipeline
- Power Cable
- Dust Suppression Water Line
- Chain Link Fence
- Railroad Tracks
- Found Corner Monument
- Corner Position As Established By Western Energy Company, Or Performed From Gis Records
- Dragline Corridor
- Cavity Road
- Haulroad
- Permit Boundary
- Disturbance Boundary
- Mined Out (01/01/2019)
- Bx11 Mine Phases & Identification
- Highwall Reduction Area
- Benefit Reduction Area
- Topsoil Stockpiles & Access Roads
- Storm Pits

N

CERTIFICATE OF ENGINEER

STATE OF MONTANA COUNTY OF BIG HORN

I, the undersigned, hereby certify that the within plat of Western Energy Company's Rosebud Mine, Area B Pit, is true and correct to the best of my knowledge and belief.

Russell L. Beebe
Russell L. Beebe
Mining Engineer
Western Energy Company

SCOTT PETERSON
MONTANA LICENSED
PLS 20040S
Professional Land Surveyor
Western Energy Company
Rosebud Mine
Forsyth, MT 59327

REVISION	DESCRIPTION	DATE	CAD/DRAFTER	CHECKED
Rev 4	Add Proposed Haulroad Bridge, Add Proposed Haulroad Bridge Detail, and Add Haulroad Bridge Note	30JUL20	DM	DP
Rev 3	Add Haulroad Bridge Note and Revise Bx Numbers to Match Updated Mine Plan	30JUL20	CO	BC
Rev 2	Add Mine Sequence Bx Numbers	20JUN	CO	DP
Rev 1	Add Cavity Road Bridge	20JUN	CO	DP

Western Energy Company - *Rosebud Mine*
A Subsidiary of WESTMORELAND COAL COMPANY
P.O. 99 Colstrip, MT 59323 (406)748-5500

AREA B EAT

EXHIBIT A-3

Approximate Mine Plan

GRAPHICS DRAWER: TDM
DATE COMPLETED: 30JUL20
DESIGNED BY: BB
Rev. Review
Date Approved
SCALE: 1" = 850'
CAD DRAWING: B Mineplan MR48 2019.02.dwg