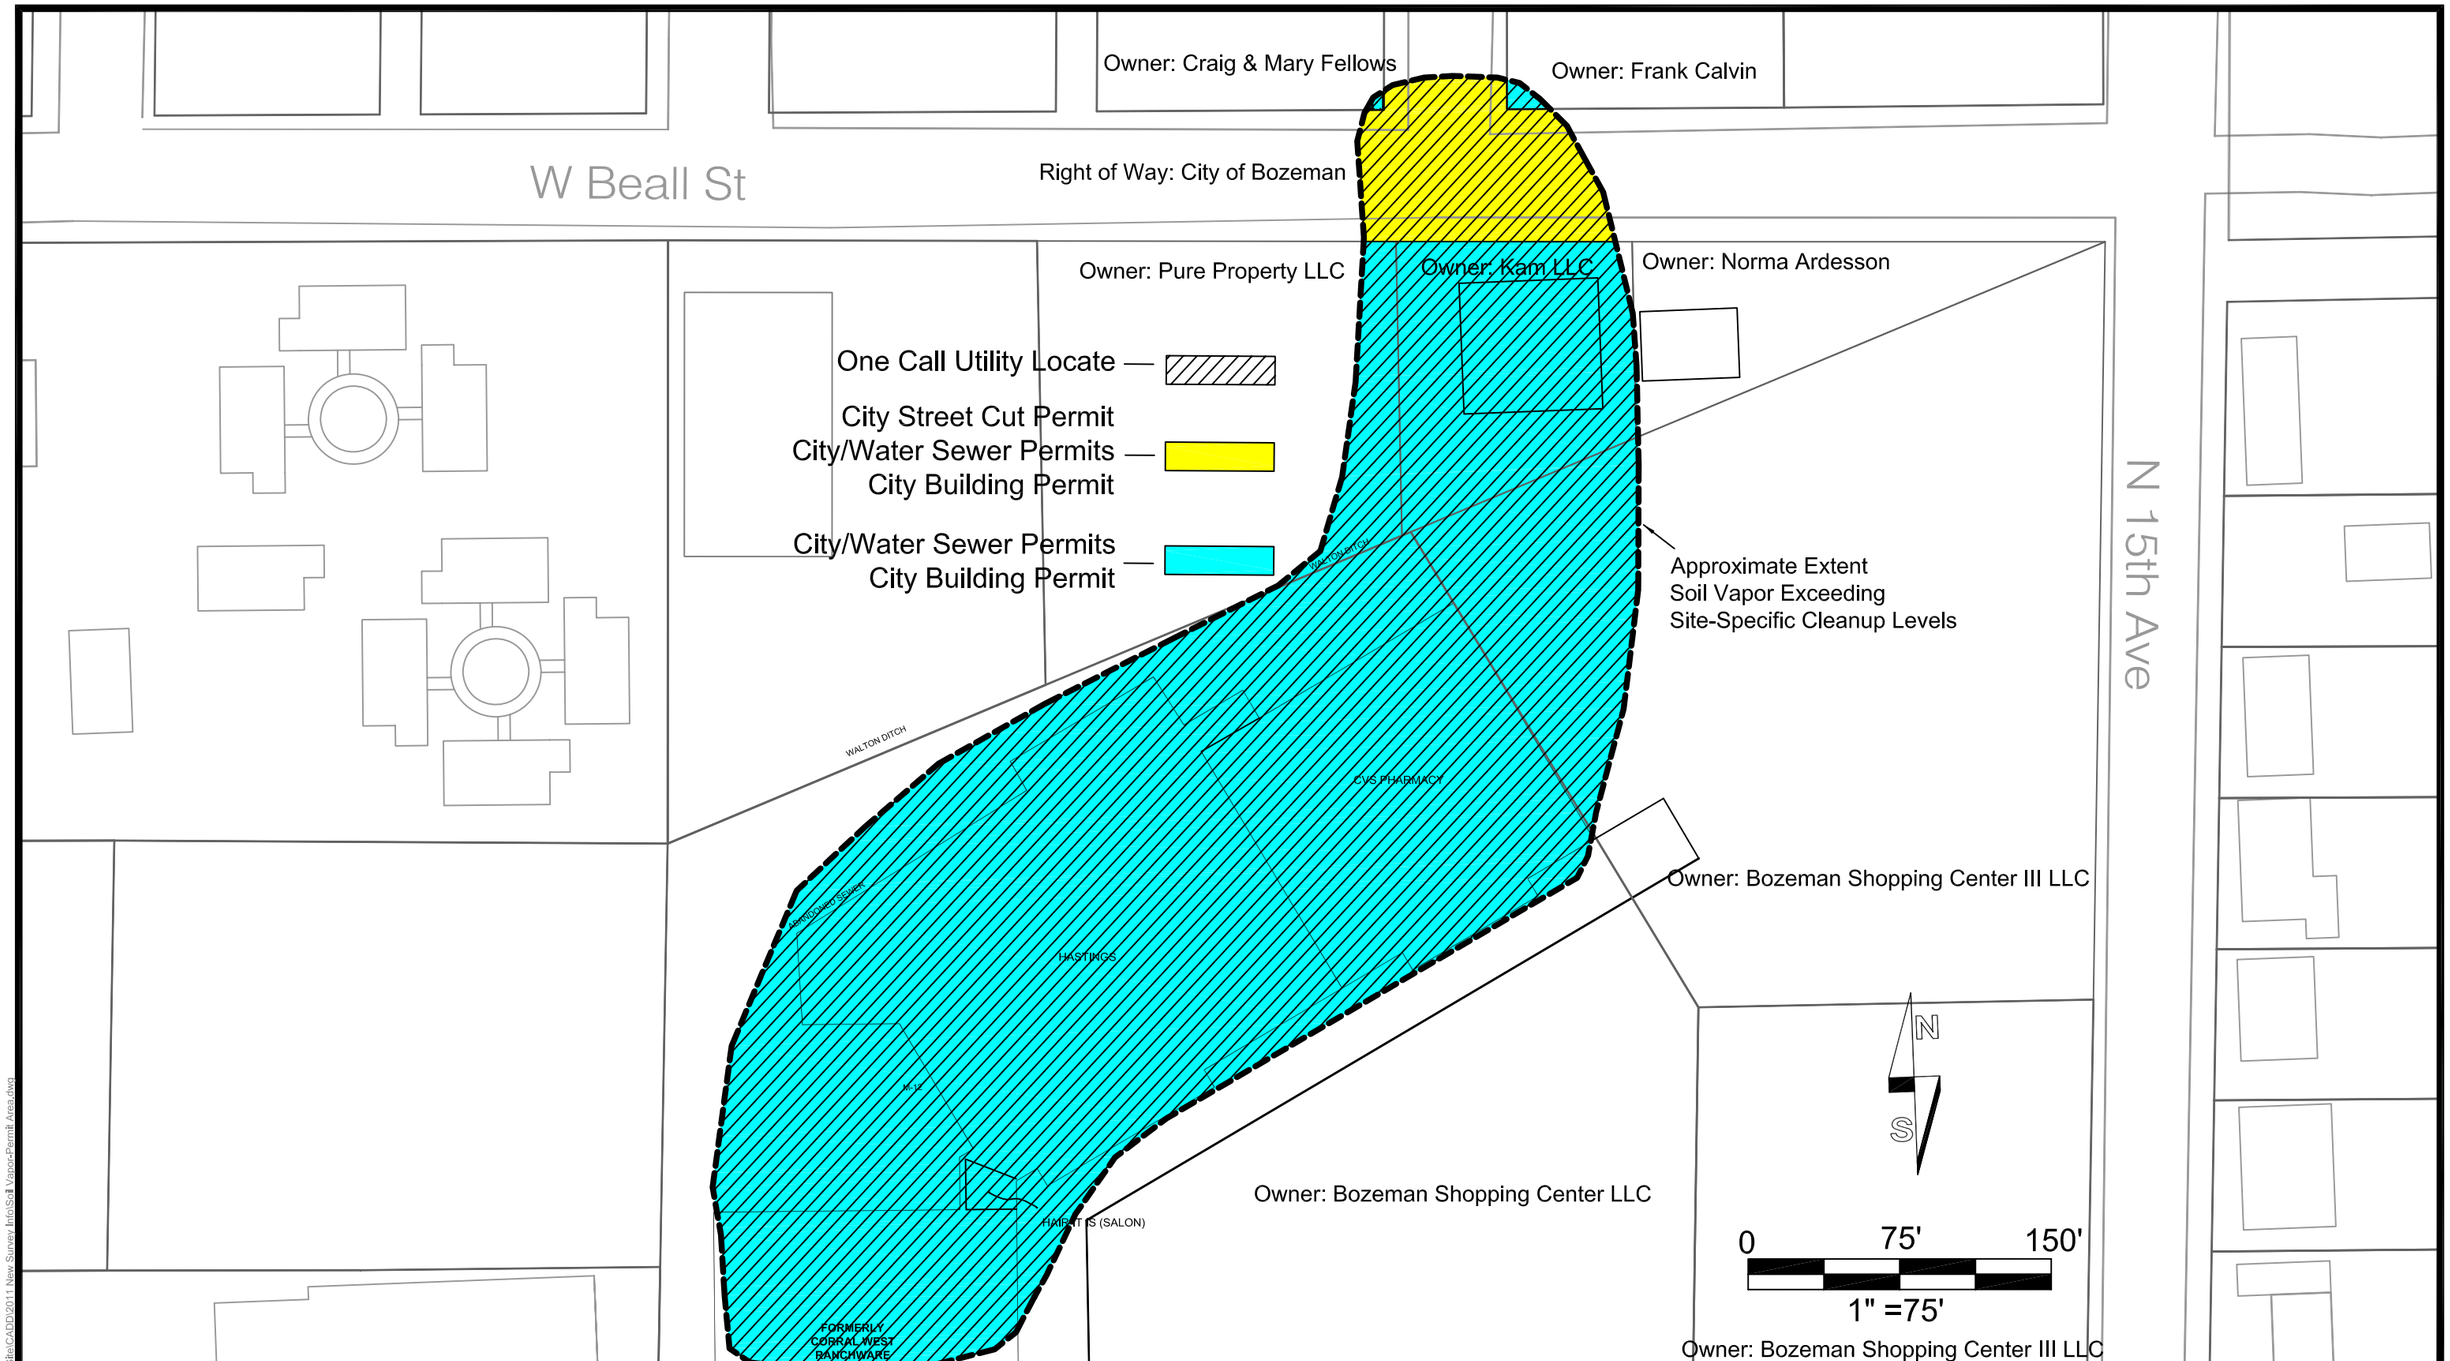

Existing City Permits that Apply to Trench/Excavation Work

BOZEMAN, MT

PROJECT NUMBER: 01101		DATE: 06/21/2011	FIGURE 26
APPROVED BY: MGE		DRAWN BY: JHC	

ATC ASSOCIATES INC.
917 1st Avenue North
Billings, Montana 59101-2048
Ph: (406) 259-1033 *** Fax: (406) 259-1099

Z:\Projects\Bozeman Solvent Site\CADD\2011 New Survey Info\Soil Vapor-Permit Area.dwg