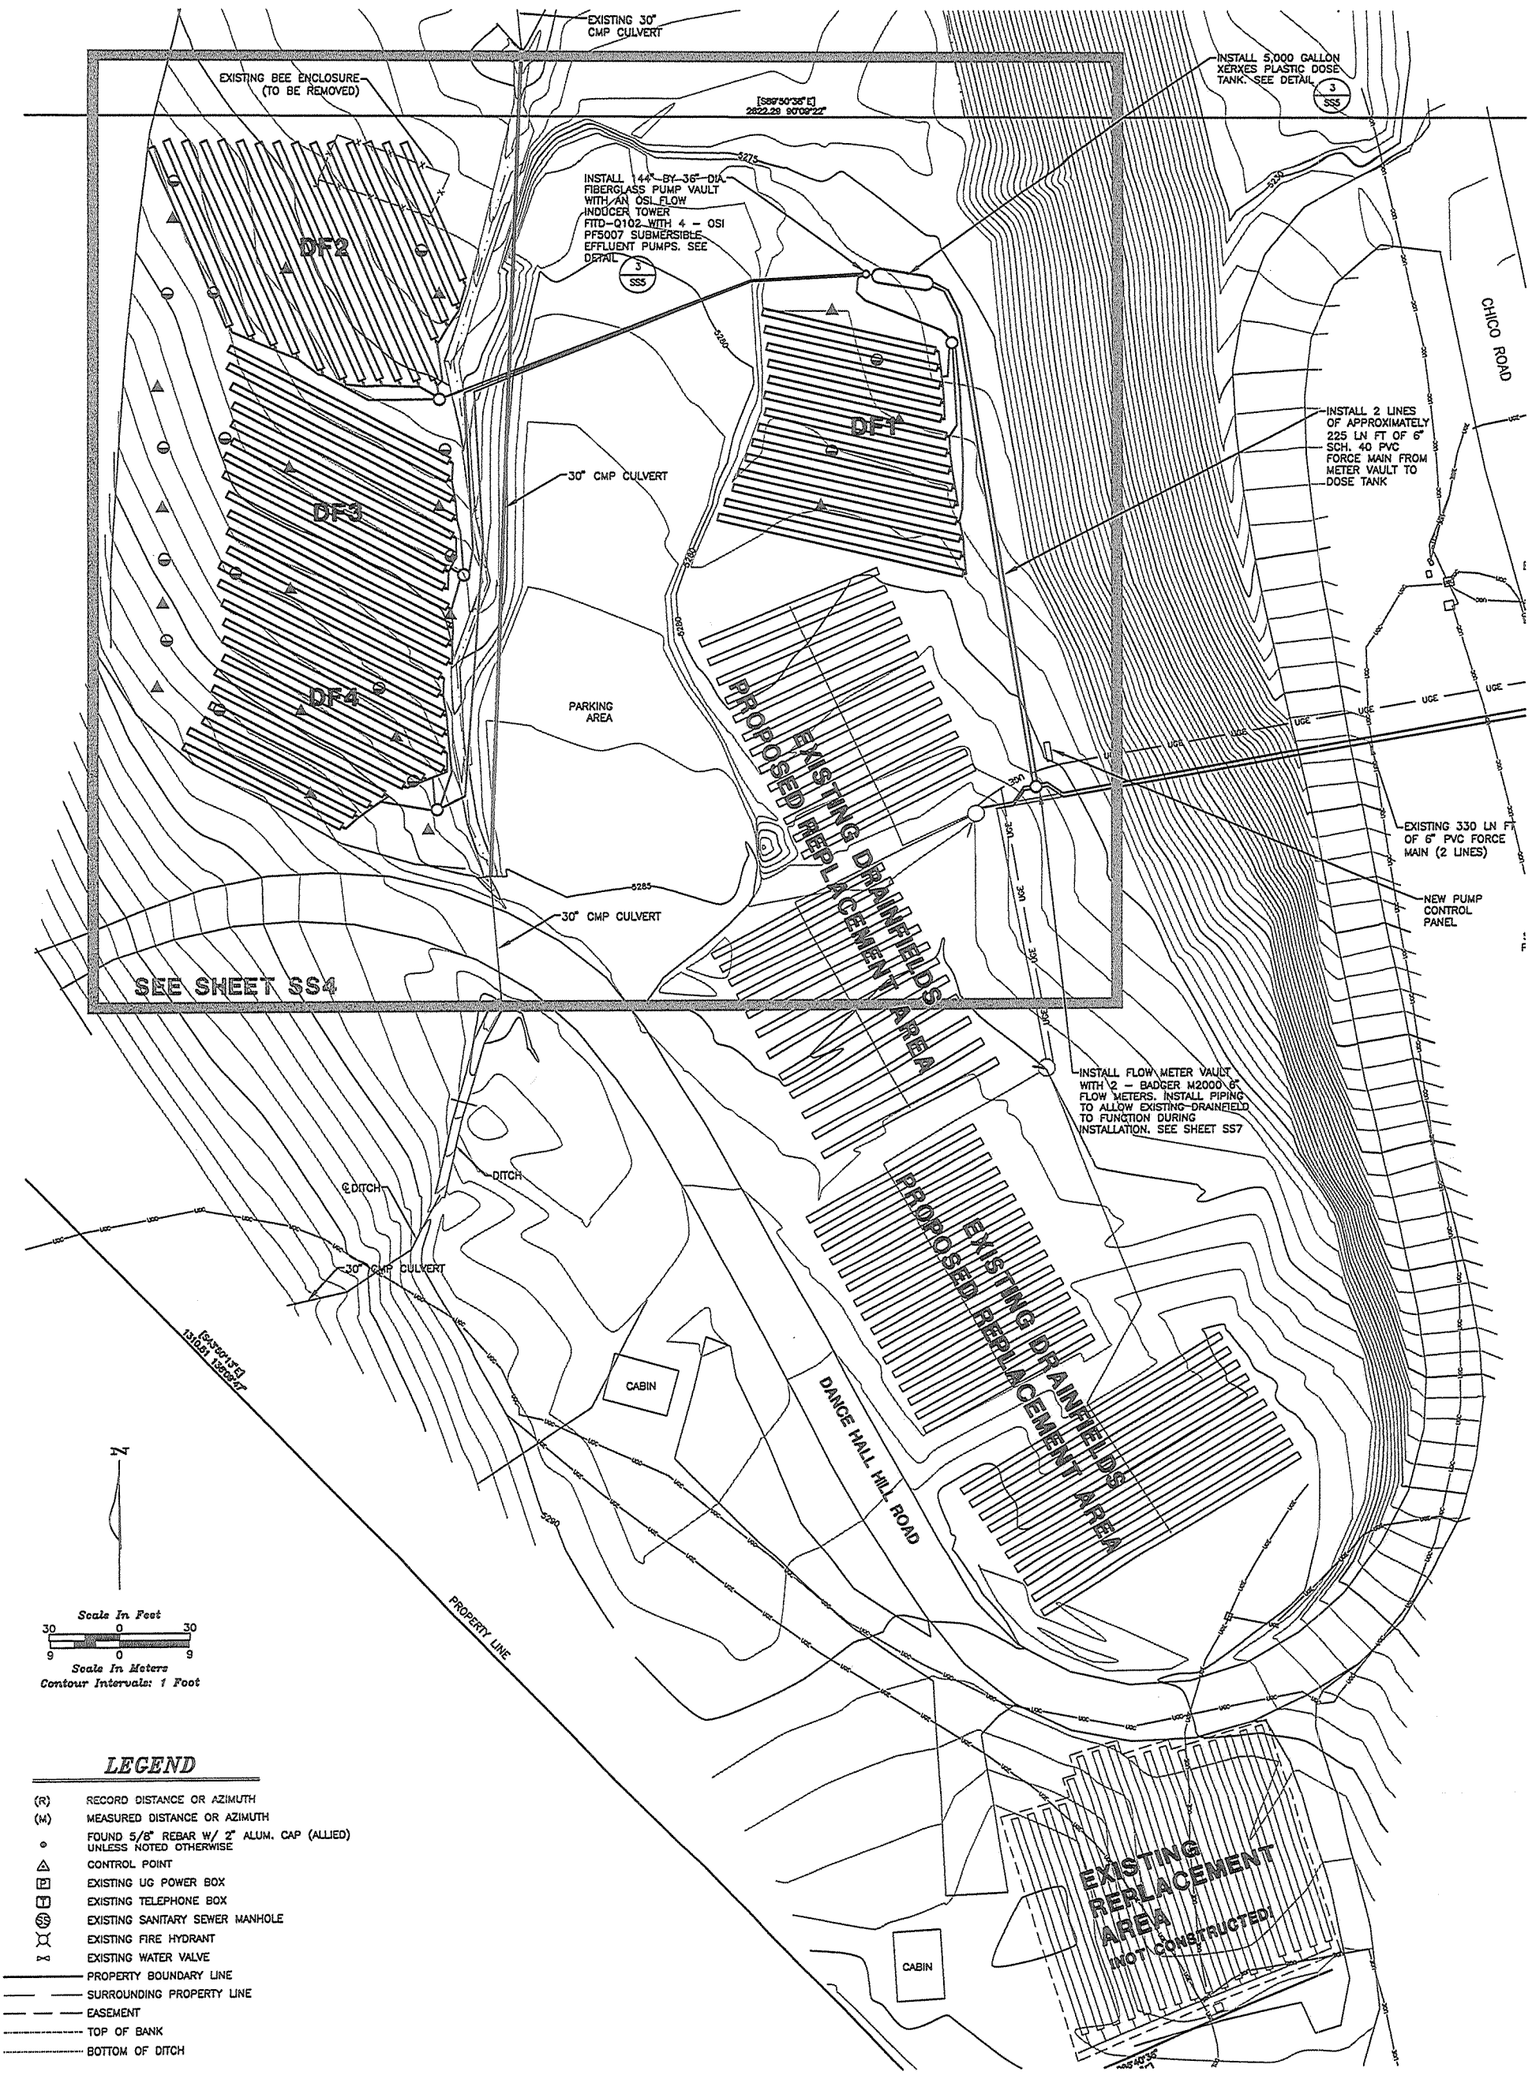

LEGEND

(R)	RECORD DISTANCE OR AZIMUTH
(M)	MEASURED DISTANCE OR AZIMUTH
●	FOUND 5/8" REBAR W/ 2" ALUM. CAP (ALLIED) UNLESS NOTED OTHERWISE
△	CONTROL POINT
P	EXISTING UG POWER BOX
T	EXISTING TELEPHONE BOX
SS	EXISTING SANITARY SEWER MANHOLE
	EXISTING FIRE HYDRANT
	EXISTING WATER VALVE
———	PROPERTY BOUNDARY LINE
—— ——	SURROUNDING PROPERTY LINE
— — —	EASEMENT
----------	TOP OF BANK
----------	BOTTOM OF DITCH

Drawing Date: 8-4-2016

#14613

STATE OF MONTANA MARK A. CHANDLER No. 8518ES LICENSED PROFESSIONAL ENGINEER AND LAND SURVEYOR

CHICO HOT SPRINGS SEPTIC SYSTEM UPGRADE

PARK COUNTY, MONTANA

UPPER SITE PLAN

REVISION: 0 05/09/16

ENGINEER: MAC

DRAWN: BJR

C&H Engineering and Surveying Inc.
1091 Stoneridge Drive • Bozeman, MT 59718
Phone (406) 587-1115 • Fax (406) 587-9768
www.chengineers.com • info@chengineers.com

Sheet 3 of 7

SS3

N

Scale In Feet
30 0 30
9 0 9
Scale In Meters
Contour Intervals: 1 Foot

LEGEND

- (R) RECORD DISTANCE OR AZIMUTH
- (M) MEASURED DISTANCE OR AZIMUTH
- FOUND 5/8" REBAR W/ 2" ALUM. CAP (ALLIED) UNLESS NOTED OTHERWISE
- CONTROL POINT
- EXISTING UG POWER BOX
- EXISTING TELEPHONE BOX
- EXISTING SANITARY SEWER MANHOLE
- EXISTING FIRE HYDRANT
- EXISTING WATER VALVE
- PROPERTY BOUNDARY LINE
- SURROUNDING PROPERTY LINE
- EASEMENT
- TOP OF BANK
- BOTTOM OF DITCH
- UNDERGROUND COMMUNICATION
- UNDERGROUND ELECTRIC
- OVERHEAD ELECTRIC
- WATER LINE
- GAS LINE

LEGAL DESCRIPTION
SW 1/4 of Section 1,
T. 6 S., R. 8 E. of P.M.M.,
Park County, Montana

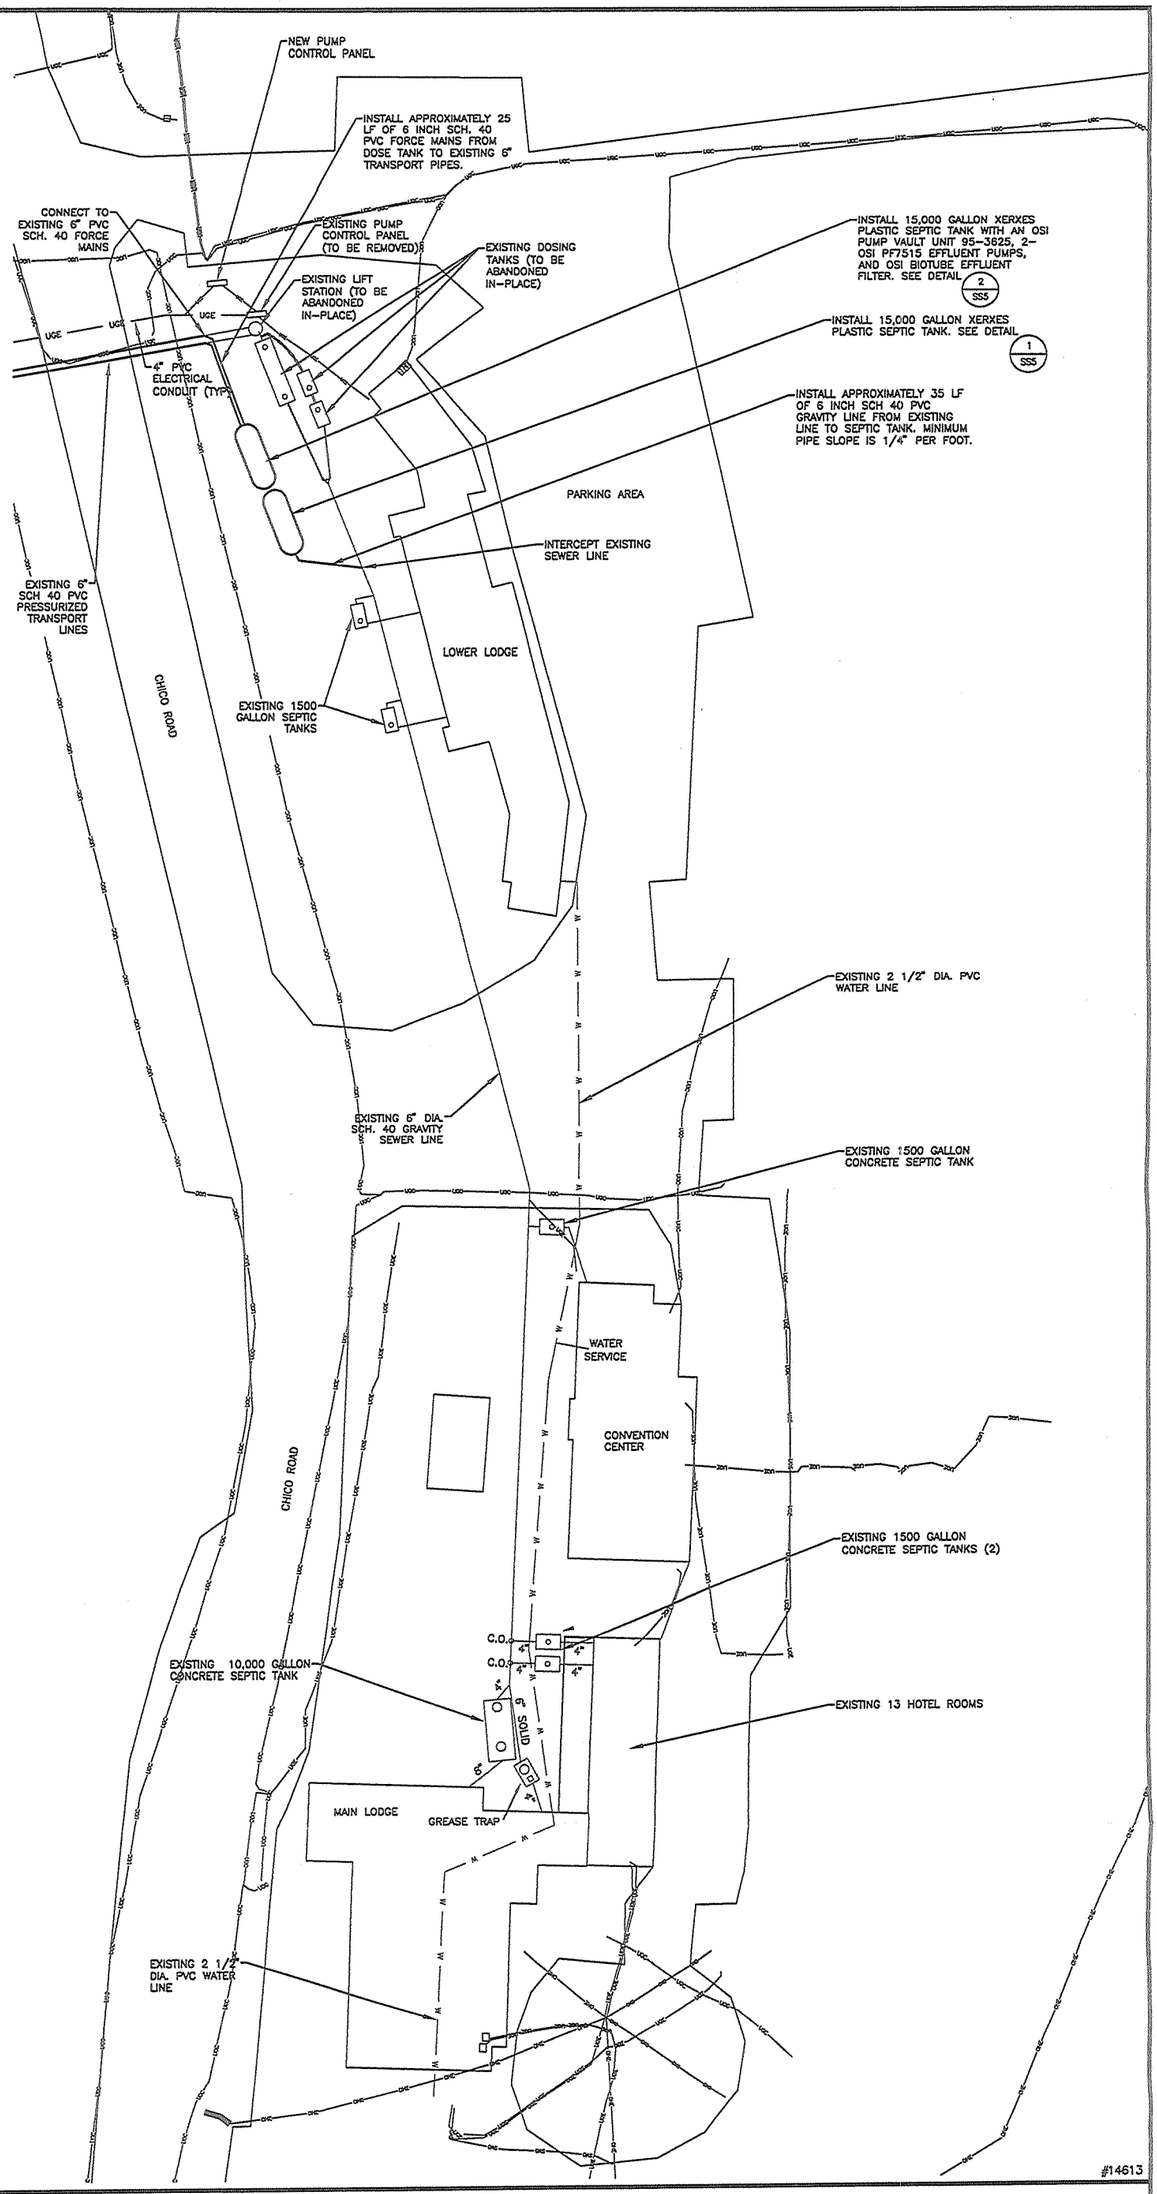

Drawing Date: 8-9-2016

#14613

MARK A. CHANDLER No. 9518ES STATE OF MONTANA PROFESSIONAL ENGINEER AND LAND SURVEYOR LICENSED

CHICO HOT SPRINGS SEPTIC SYSTEM UPGRADE
PARK COUNTY, MONTANA

LOWER SITE PLAN

REVISION: 09/09/16
ENGINEER: MAC
DRAWN: BJR

C&H Engineering and Surveying Inc.
1091 Stoneridge Drive • Bozeman, MT 59718
Phone (406) 587-1115 • Fax (406) 587-9768
www.chengineers.com • info@chengineers.com

Sheet 2 of 7

SS2