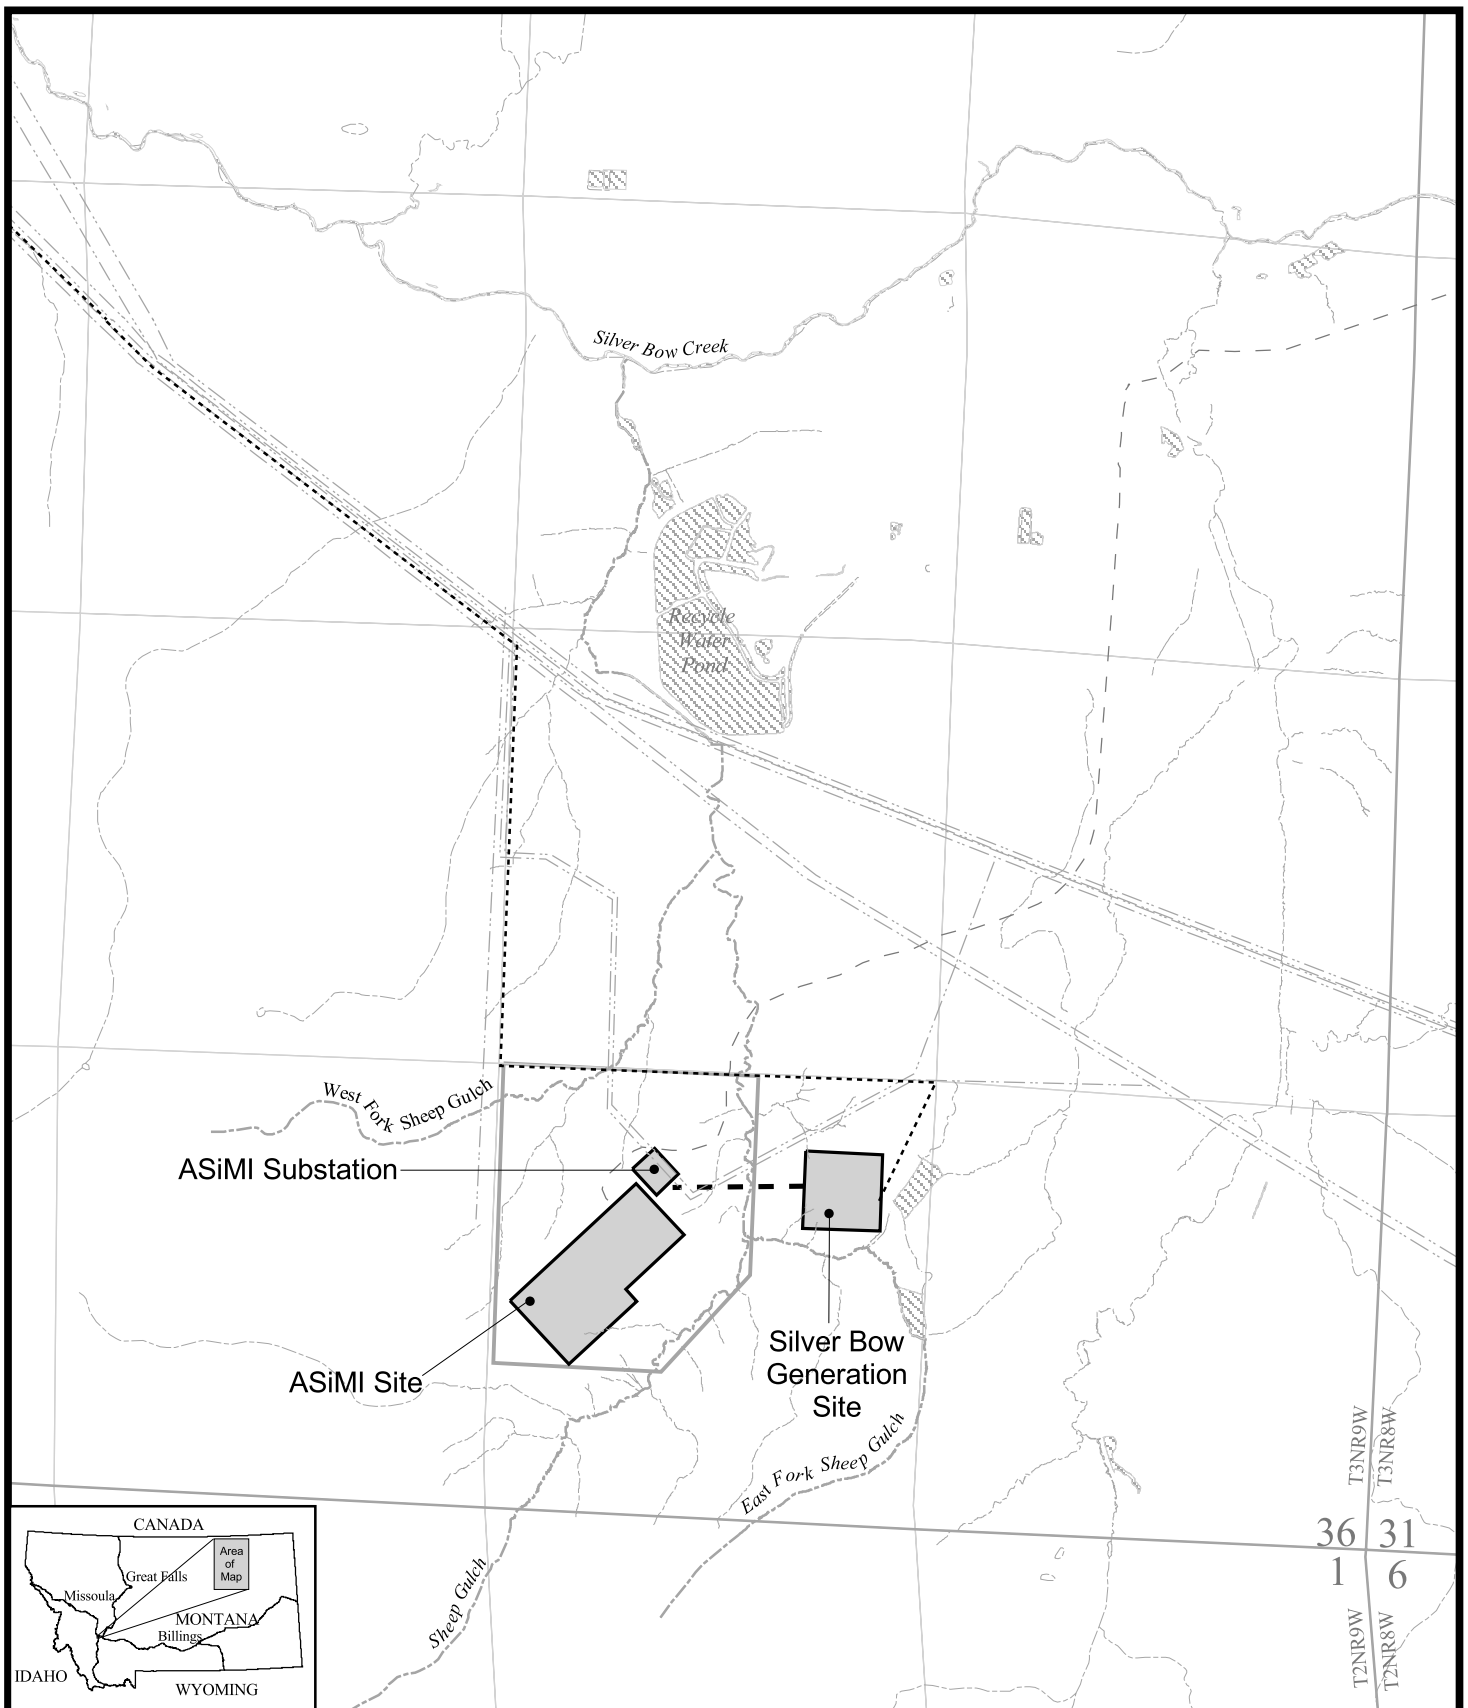

Legend

Proposed power line

Proposed natural gas pipeline

Existing transmission line

Existing natural gas line

Figure 2-5

Silver Bow Generation Facility

Proposed Transmission Line Connection

SILVER BOW GENERATION PROJECT

0.25 0 0.25 0.5 Miles

Scale 1 : 28,000

N W E S

14879302_Figure2-5_Rev05_121801_POWER