DEQ
Montana Department
of Environmental Quality

NOTICE OF PUBLICATION OF CATEGORICAL EXCLUSION
CITY OF HAVRE, MONTANA
SRF #: C305177
CURED-IN-PLACE PIPE SEWER REHABILITATION IN CONJUNCTION WITH
STORMWATER FACILITY IMPROVEMENTS

July 8, 2016

The Montana Department of Environmental Quality has reviewed the above-named project. The project consists of 700 lineal feet of sewer main rehabilitation using cured-in-place pipe liner technology and one manhole replacement in the Second Street alley. The existing clay tile pipe that is being rehabilitated is old and deteriorated. This stretch of sewer is immediately adjacent to concrete box culvert in the City of Havre's Bull Hook storm drainage system. The box culvert is identified as Sections 3 and 4, and prioritized for replacement, in the May 2014 Preliminary Engineering Report (PER). That construction was included under a Categorical Exclusion dated March 9, 2016, and published by the city on March 22, 2016. Petroleum-contaminated soils and groundwater might be encountered during excavation for manhole replacement. They will be handled and disposed of according to DEQ-approved specifications and protocol.

Pursuant to ARM 17.40.318, the Department has concluded that the proposed project meets the Categorical Exclusion criteria of the National Environmental Policy Act (NEPA) and the Montana Environmental Policy Act (MEPA). The Categorical Exclusion may be revoked if the project is not initiated within the time period specified in the Preliminary Engineering Report, a new or modified application is submitted, new evidence demonstrates serious local or environmental issues exist, or state, local, tribal, or federal laws are violated.

The documentation for the Categorical Exclusion is available for public review at the following locations:

Department of Environmental Quality
State Revolving Fund Loan Program
1520 East Sixth Avenue
Helena, MT 59601

City of Havre
520 4th Street
Havre, MT 59501

Sincerely,

Todd Teegarden

Todd Teegarden, Bureau Chief
Technical & Financial Assistance Bureau
Planning Prevention & Assistance Division
Montana Department of Environmental Quality

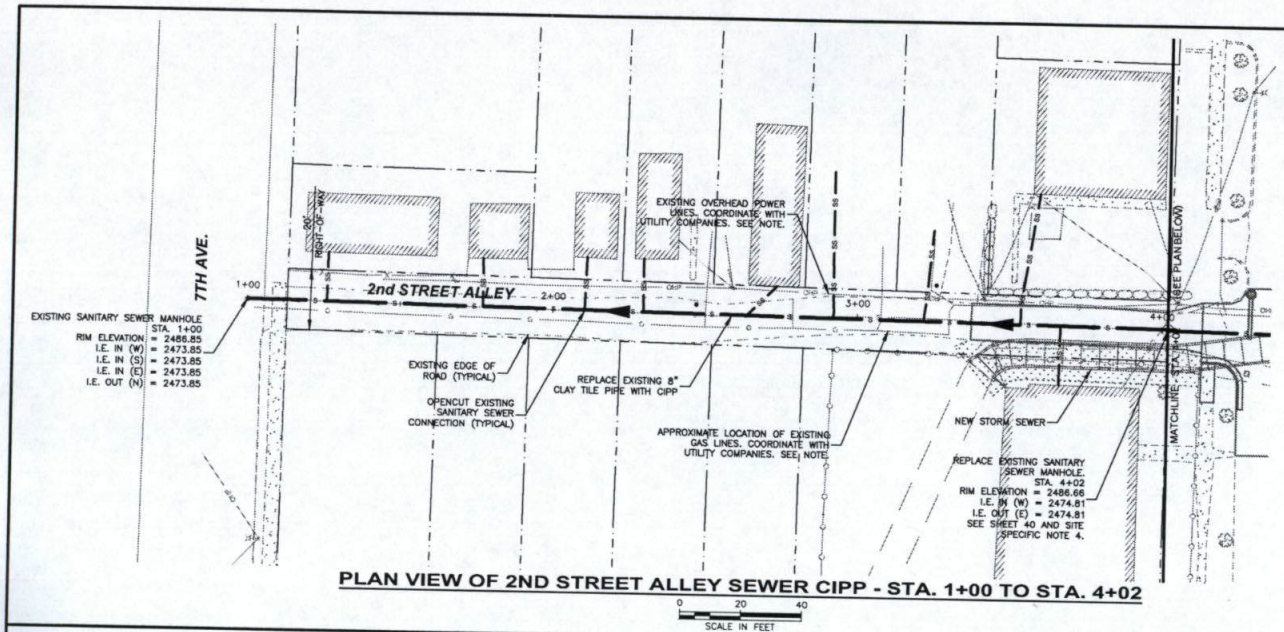

PLAN VIEW OF 2ND STREET ALLEY SEWER CIPP - STA. 1+00 TO STA. 4+02

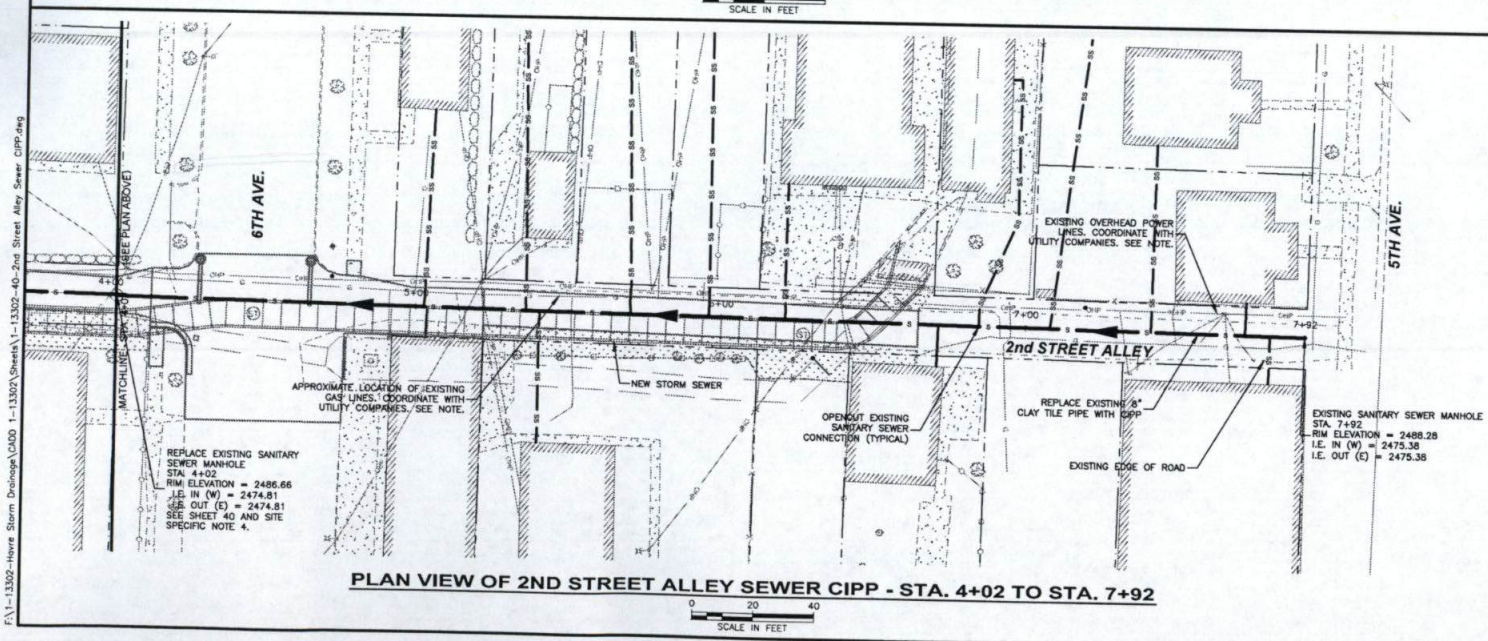

PLAN VIEW OF 2ND STREET ALLEY SEWER CIPP - STA. 4+02 TO STA. 7+92

SITE SPECIFIC NOTES:

1. THE CONTRACTOR SHALL PRE-MEASURE ALL REQUIRED TUBE LENGTHS BEFORE CUTTING. THESE PLANS SHALL NOT BE USED FOR FINAL MEASUREMENTS OF TUBE LENGTHS FOR CONSTRUCTION PURPOSES.
2. ALL EXISTING PIPE DIAMETERS NOTED IN THESE PLANS ARE INSIDE DIAMETER MEASUREMENTS.
3. ALL EXISTING PIPE DIAMETERS SHALL BE FIELD VERIFIED BY THE CONTRACTOR PRIOR TO ORDERING THE LINER.
4. ALL OPEN CUT PIPE REPAIRS AND MANHOLE REPLACEMENT SHALL BE COMPLETED PRIOR TO INSTALLATION OF CURED-IN-PLACE PIPE (CIPP).
5. SEWER SERVICE CONNECTIONS SHALL BE TO THE CIPP UTILIZING A INSERTA TEE. THE SEWER SERVICE WILL ONLY BE REPLACED, AT A MAXIMUM, TO THE PROPERTY LINE. NO WORK WILL BE ALLOWED ON PRIVATE PROPERTY.

GENERAL NOTES:

1. CONTRACTOR TO EXERCISE EXTREME CAUTION WHEN WORKING NEAR BUILDINGS AND OTHER STRUCTURES. TEMPORARY SHORING OF THE BUILDINGS MAY BE NECESSARY. WHERE TEMPORARY SHORING HAS BEEN IDENTIFIED IN THE PLANS, CONTRACTOR SHALL SUBMIT A DETAILED EXCAVATION AND SHORING PLAN. THIS WORK SHALL BE INCIDENTAL TO OTHER APPLICABLE BID ITEMS, AND NO SEPARATE PAYMENT WILL BE MADE.
2. DAMAGE CAUSED TO EXISTING BUILDINGS OR STRUCTURES RESULTING FROM THE CONTRACTORS OPERATIONS WILL BE THE SOLE RESPONSIBILITY OF THE CONTRACTOR.

UTILITY NOTES:

1. UTILITY INFORMATION SHOWN ON THE DRAWINGS IS APPROXIMATE AND MAY BE INCOMPLETE. FOR ACCURATE LOCATION CONTACT, PRIOR TO EXCAVATION, THE UTILITIES UNDERGROUND LOCATION CENTER AT: 1-800-424-5555.
2. THE CONTRACTOR WILL BE RESPONSIBLE FOR COORDINATING WITH RESPECTIVE UTILITIES AND SHALL BEAR THE COSTS ASSOCIATED WITH PROVIDING TEMPORARY UTILITY SERVICE, INCLUDING POWER, TELEPHONE, TV, AND NATURAL GAS. COSTS ASSOCIATED WITH PROVIDING TEMPORARY UTILITY SERVICE FOR THESE LISTED UTILITIES WILL BE INCIDENTAL TO OTHER APPLICABLE BID ITEMS, AND NO SEPARATE PAYMENT WILL BE MADE. SEE SPECIAL PROVISIONS FOR MORE DETAIL.
3. CONTRACTOR SHALL COORDINATE WITH THE CITY OF HAVRE REGARDING EXISTING WATER AND SEWER MAINS AND SERVICES WITHIN THE PROJECT LIMITS. ANY DAMAGE CAUSED TO THESE LINES DURING CONSTRUCTION IS THE RESPONSIBILITY OF THE CONTRACTOR.
4. FOR WATER MAIN OR WATER SERVICE REPLACEMENTS, INSTALL ADDITIONAL FITTINGS, BLOWOFFS, VALVES, ETC. AS MAY BE NECESSARY TO ADEQUATELY FLUSH, TEST, AND DISINFECT THE NEW LINES & FITTINGS.

NO	REVISION DESCRIPTION	BY	DATE

PROJECT: 1-13302
DESIGNED: BMB
DRAWN: BMB, JDM
CHECKED: JRW
APPROVED: JJT
DATE: JUNE 20, 2016

JEREMY J. TETSLOFF 14440 P.E. REGISTERED PROFESSIONAL

GreatWest engineering®
2501 BELT VIEW DRIVE
HELENA, MT 59601
(406)449-8627

CITY OF HAVRE
STORMWATER FACILITY IMPROVEMENTS
2ND STREET ALLEY SEWER CIPP
STA. 1+00 TO STA. 7+92

SHEET NO.
40
OF 40

F:\1-13302-Havre Storm Drainage\CADD\1-13302\Sheets\1-13302-40-2nd Street Alley Sewer CIPP.dwg

LEGEND	
13	SITE ID OF SELECTED ALTERNATIVES
	LOCATION OF SELECTED ALTERNATIVES
	OPEN CHANNEL
	CLOSED CONDUIT
	OTHER STORMWATER FACILITIES

NORTH

0 200 400
SCALE IN FEET

GreatWest engineering®

FIGURE 26
SELECTED ALTERNATIVES

CITY OF HAVRE
STORMWATER FACILITY IMPROVEMENTS PER

F:\1-13302-Havre Storm Drainage\CADD 1-13302\Exhibits\PER\1-13302-PER-26-Selected Alternative.dwg