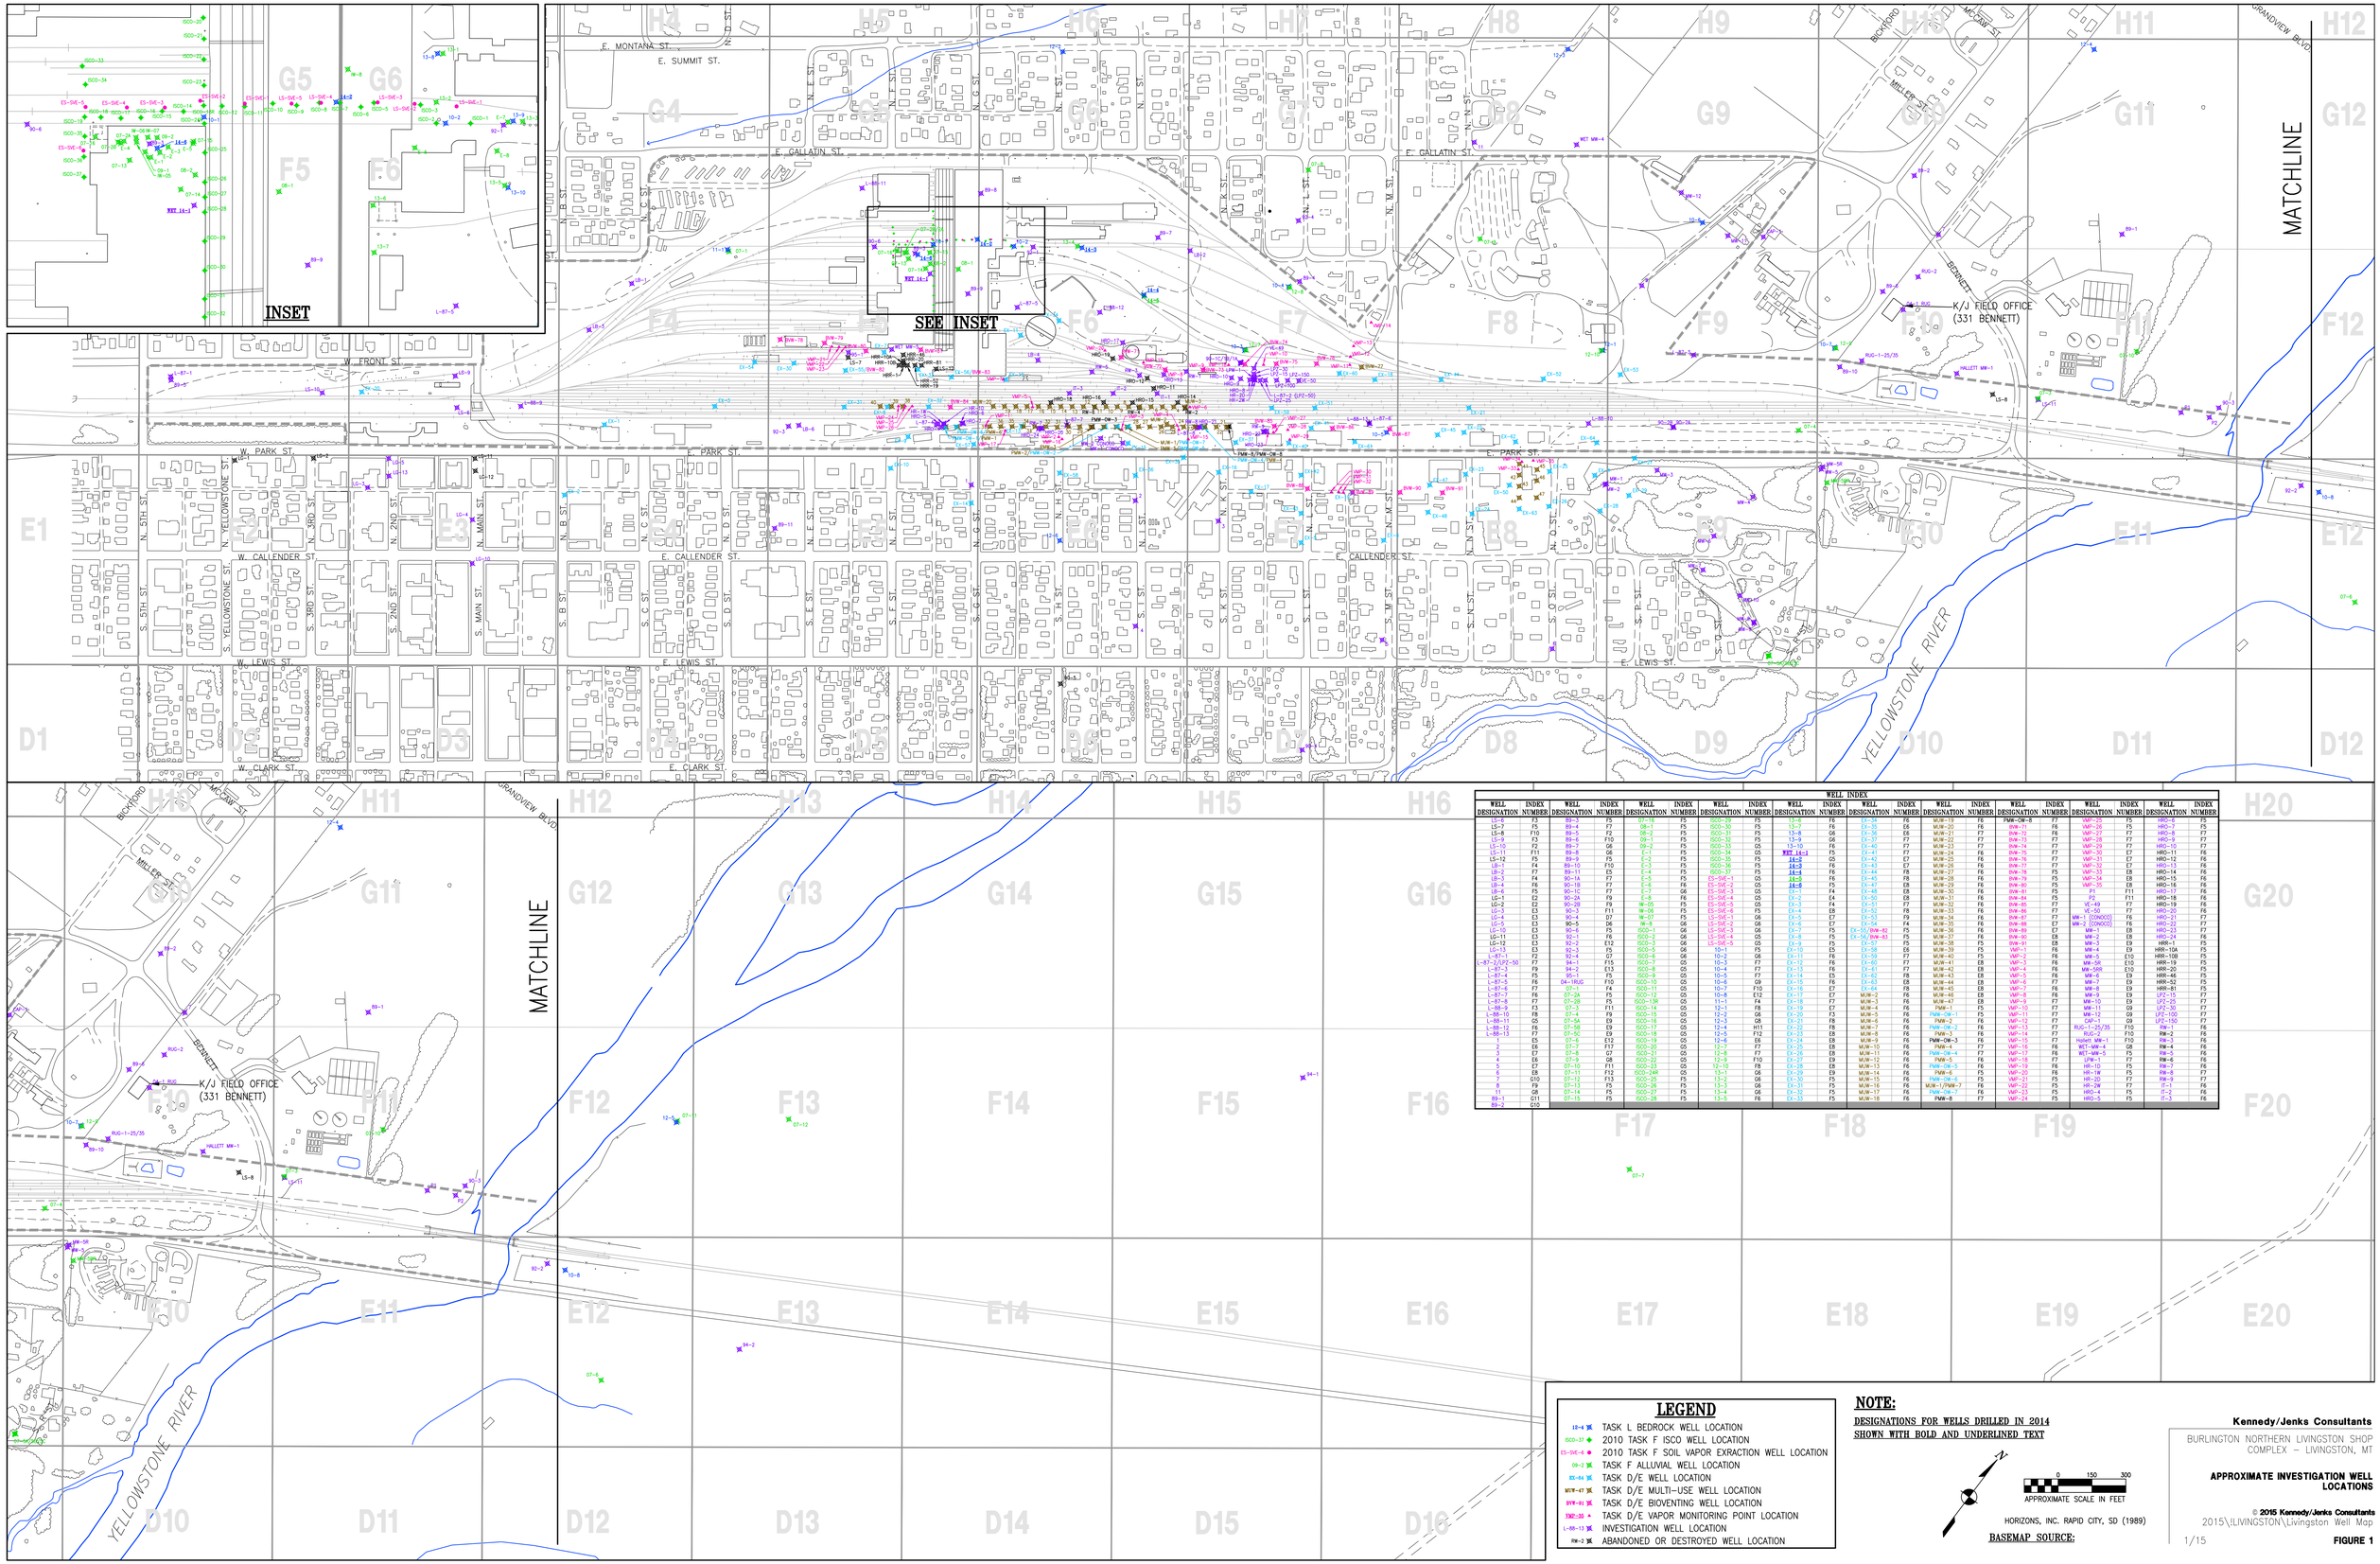

WELL INDEX																			
WELL DESIGNATION	INDEX NUMBER	WELL DESIGNATION	INDEX NUMBER	WELL DESIGNATION	INDEX NUMBER	WELL DESIGNATION	INDEX NUMBER	WELL DESIGNATION	INDEX NUMBERS	WELL DESIGNATION	INDEX NUMBER	WELL DESIGNATION	INDEX NUMBER	WELL DESIGNATION	INDEX NUMBER	WELL DESIGNATION	INDEX NUMBER	WELL DESIGNATION	INDEX NUMBER
LS-4	F3	B9-3	F5	07-1B	F5	ISCO-29	F5	13-6	F6	EX-34	F6	MJW-19	F6	PMW-DW-8	F7	VMP-25	F5	HRO-6	F5
LS-7	F5	B9-4	F7	08-1	F5	ISCO-30	F5	13-7	F6	EX-35	F6	MJW-20	F6	BW-70	F6	VMP-26	F5	HRO-7	F5
LS-8	F10	B9-5	F2	08-2	F5	ISCO-31	F5	13-8	G6	EX-36	E6	MJW-21	F7	BW-72	F6	VMP-27	F7	HRO-8	F7
LS-9	F3	B9-6	F10	09-1	F5	ISCO-32	F5	13-9	G6	EX-37	E6	MJW-22	F7	BW-73	F7	VMP-28	F7	HRO-9	F7
LS-10	F2	B9-7	G6	09-2	F5	ISCO-33	G5	13-10	F6	EX-40	F7	MJW-23	F7	BW-74	F7	VMP-29	F7	HRO-10	F7
LS-11	F11	B9-8	G6	C-1	F5	ISCO-34	G5	MW 14-1	G5	EX-41	F7	MJW-24	F6	BW-75	F7	VMP-30	F7	HRO-11	F7
LS-12	F5	B9-9	F5	C-2	F5	ISCO-35	F5	14-2	G5	EX-42	E7	MJW-25	F6	BW-76	F7	VMP-31	F7	HRO-12	F6
LB-1	F4	B9-10	F10	C-3	F5	ISCO-36	F5	14-3	G6	EX-43	F8	MJW-26	F6	BW-77	F7	VMP-32	E8	HRO-13	F6
LB-2	F7	B9-11	E5	C-4	F5	ISCO-37	F5	14-4	F6	EX-44	F8	MJW-27	F6	BW-78	F5	VMP-33	E8	HRO-14	F6
LB-3	F4	B9-12	F7	C-5	F5	ES-SVE-1	G5	14-5	F6	EX-45	F8	MJW-28	F6	BW-79	F5	VMP-34	E8	HRO-15	F6
LB-4	F6	90-1B	F7	C-6	F6	ES-SVE-2	G5	14-6	G5	EX-46	F8	MJW-29	F6	BW-80	F5	VMP-35	E8	HRO-16	F6
LB-5	F5	90-1C	F7	C-7	G6	ES-SVE-3	G5	EX-1	F5	EX-47	F8	MJW-30	F6	BW-81	F5	P1	E8	HRO-17	F6
LG-1	E2	90-2A	F9	C-8	F6	ES-SVE-4	G5	EX-2	F4	EX-50	E8	MJW-31	F6	BW-84	F5	P2	F11	HRO-18	F6
LG-2	E2	90-2B	F9	IW-05	F5	ES-SVE-5	G5	EX-3	F4	EX-51	F7	MJW-32	F6	BW-85	F7	VE-49	F7	HRO-19	F6
LG-3	E3	90-3	F11	IW-06	F5	ES-SVE-6	F5	EX-4	E8	EX-52	F8	MJW-33	F6	BW-86	F7	VE-50	F7	HRO-20	F6
LG-4	E3	90-4	D7	IW-07	F5	LS-SVE-1	G6	EX-5	E7	EX-53	F9	MJW-34	F6	BW-87	F7	MW-1 (CONOCO)	F6	HRO-21	F7
LG-5	E3	90-5	D6	W-1	G6	LS-SVE-2	G6	EX-6	E7	EX-54	F4	MJW-35	F6	BW-88	F7	MW-2 (CONOCO)	F6	HRO-22	F7
LG-10	E3	90-6	F5	ISCO-1	G6	LS-SVE-3	G6	EX-7	F5	EX-55/BW-82	F5	MJW-36	F6	BW-89	E7	MW-1	E8	HRO-23	F7
LG-11	E3	92-1	F6	ISCO-2	G6	LS-SVE-4	G5	EX-8	F5	EX-56/BW-83	F5	MJW-37	F6	BW-90	E8	MW-2	E8	HRO-24	F6
LG-12	E3	92-2	E12	ISCO-3	G6	LS-SVE-5	G5	EX-9	F5	EX-57	F5	MJW-38	F5	BW-91	E8	MW-3	E9	HRR-1	F5
LG-13	E3	92-3	F5	ISCO-4	G6			EX-10	F5	EX-58	E6	MJW-39	F5	MW-1	F6	MW-4	E9	HRR-10A	F5
L-87-1	F2	92-4	G7	ISCO-5	G6			10-2	G6	EX-59	F7	MJW-40	F5	VMP-2	F6	MW-5	E10	HRR-10B	F5
L-87-2/GPZ-50	F7	94-1	F15	ISCO-7	G5			10-3	F7	EX-60	F7	MJW-41	E8	VMP-3	F6	MW-5R	E10	HRR-19	F5
L-87-3	F9	94-2	E13	ISCO-8	G5			10-4	F7	EX-61	F7	MJW-42	E8	VMP-4	F6	MW-5RR	E10	HRR-20	F5
L-87-4	F5	95-1	F5	ISCO-9	G5			10-5	F7	EX-62	F8	MJW-43	E8	VMP-5	F6	MW-6	E9	HRR-46	F5
L-87-5	F6	04-1RUG	F10	ISCO-10	G5			10-6	G9	EX-15	F6	EX-63	E8	MJW-44	E8	VMP-6	F7	MW-7	E9	HRR-52	F5
L-87-6	F7	07-1	F4	ISCO-11	G5			10-7	F10	EX-16	E7	EX-64	E8	MJW-45	E8	VMP-7	F6	MW-8	E9	HRR-61	F5
L-87-7	F6	07-2A	F5	ISCO-12	G5			10-8	E12	EX-17	E7	MJW-1	F6	MJW-46	E8	VMP-8	F6	MW-9	E9	LPZ-15	F7
L-87-8	F7	07-2B	F5	ISCO-13R	G5			11-1	F4	EX-18	E7	MJW-2	F6	MJW-47	E8	VMP-9	F7	MW-10	E9	LPZ-25	F7
L-88-9	F3	07-3	F11	ISCO-14	G5			12-1	F8	EX-19	E7	MJW-4	F6	PMW-1	F5	VMP-10	F7	MW-11	G9	LPZ-30	F7
L-88-10	G8	07-4	F9	ISCO-15	G5			12-2	G6	EX-20	F5	MJW-5	F6	PMW-DW-1	F5	VMP-11	F7	MW-12	G9	LPZ-100	F7
L-88-11	G5	07-5A	E9	ISCO-16	G5			12-3	G8	EX-21	F8	MJW-6	F6	PMW-2	F6	VMP-12	F7	CAP-1	G9	LPZ-150	F7
L-88-12	E8	07-5B	E9	ISCO-17	G5			12-4	H11	EX-22	F8	MJW-7	F6	PMW-2R	F6	VMP-13	F7	RUG-1-25/35	F10	RW-1	F6
L-88-13	F7	07-5C	E9	ISCO-18	G5			12-5	F12	EX-23	E8	MJW-8	F6	PMW-3	F6	VMP-14	F7	RUG-2	F10	RW-2	F6
1	D5	07-6	E12	ISCO-19	G5			12-6	E6	EX-24	E8	MJW-9	F6	PMW-DW-3	F6	VMP-15	F7	Hallett MW-1	F10	RW-3	F6
2	E6	07-7	F17	ISCO-20	G5			12-7	F7	EX-25	E8	MJW-10	F6	PMW-4	F7	VMP-16	F6	WCT-MW-4	G8	RW-4	F6
3	E7	07-8	G7	ISCO-21	G5			12-8	F7	EX-26	E8	MJW-11	F6	PMW-DW-4	F7	VMP-17	F6	WCT-MW-5	F5	RW-5	F6
4	E6	07-9	G8	ISCO-22	G5			12-9	F10	EX-27	E9	MJW-12	F6	PMW-5	F6	VMP-18	F7	LPW-1	F7	RW-6	F6
5	E7	07-10	F11	ISCO-23	G5			12-10	F9	EX-28	E8	MJW-13	F6	PMW-DW-5	F6	VMP-19	F6	HR-1D	F5	RW-7	F6
6	E8	07-11	F12	ISCO-24R	G5			13-1	G6	EX-29	E9	MJW-14	F6	PMW-6	F5	VMP-20	F6	HR-1W	F5	RW-8	F7
7	G10	07-12	F13	ISCO-25	F5			13-2	G6	EX-30	F5	MJW-15	F6	PMW-DW-6	F5	VMP-21	F5	HR-2D	F7	RW-9	F7
8	F9	07-13	F5	ISCO-26	F5			13-3	G6	EX-31	F5	MJW-16	F6	MJW-1/PMW-7	F6	VMP-22	F5	HR-2W	F7	IT-1	F6
9	F8	07-14	F5	ISCO-27	F5			13-4	G6	EX-32	F5	MJW-17	F6	PMW-8	F7	VMP-23	F5	HRO-4	F5	IT-2	F6
B9-1	G11	07-15	F5	ISCO-28	F5			13-5	F6	EX-33	F5	MJW-18	F6	PMW-8	F7	VMP-24	F5	HRO-5	F5	IT-3	F6
B9-2	G10																		

LEGEND

- 12-4 ✖ TASK L BEDROCK WELL LOCATION
- ISCO-37 ◆ 2010 TASK F ISCO WELL LOCATION
- ES-SVE-6 ● 2010 TASK F SOIL VAPOR EXRACTION WELL LOCATION
- 09-2 ✖ TASK F ALLUVIAL WELL LOCATION
- EX-64 ✖ TASK D/E WELL LOCATION
- MJW-47 ✖ TASK D/E MULTI-USE WELL LOCATION
- BVW-91 ✖ TASK D/E BIOVENTING WELL LOCATION
- VMP-30 ▲ TASK D/E VAPOR MONITORING POINT LOCATION
- L-88-13 ✖ INVESTIGATION WELL LOCATION
- RW-2 ✖ ABANDONED OR DESTROYED WELL LOCATION

NOTE:

DESIGNATIONS FOR WELLS DRILLED IN 2014 SHOWN WITH BOLD AND UNDERLINED TEXT

0 150 300
APPROXIMATE SCALE IN FEET

HORIZONS, INC. RAPID CITY, SD (1989)

BASEMAP SOURCE:

Kennedy/Jenks Consultants

BURLINGTON NORTHERN LIVINGSTON SHOP COMPLEX – LIVINGSTON, MT

APPROXIMATE INVESTIGATION WELL LOCATIONS

© 2015 Kennedy/Jenks Consultants

2015\LIVINGSTON\Livingston Well Map

1/15

FIGURE 1