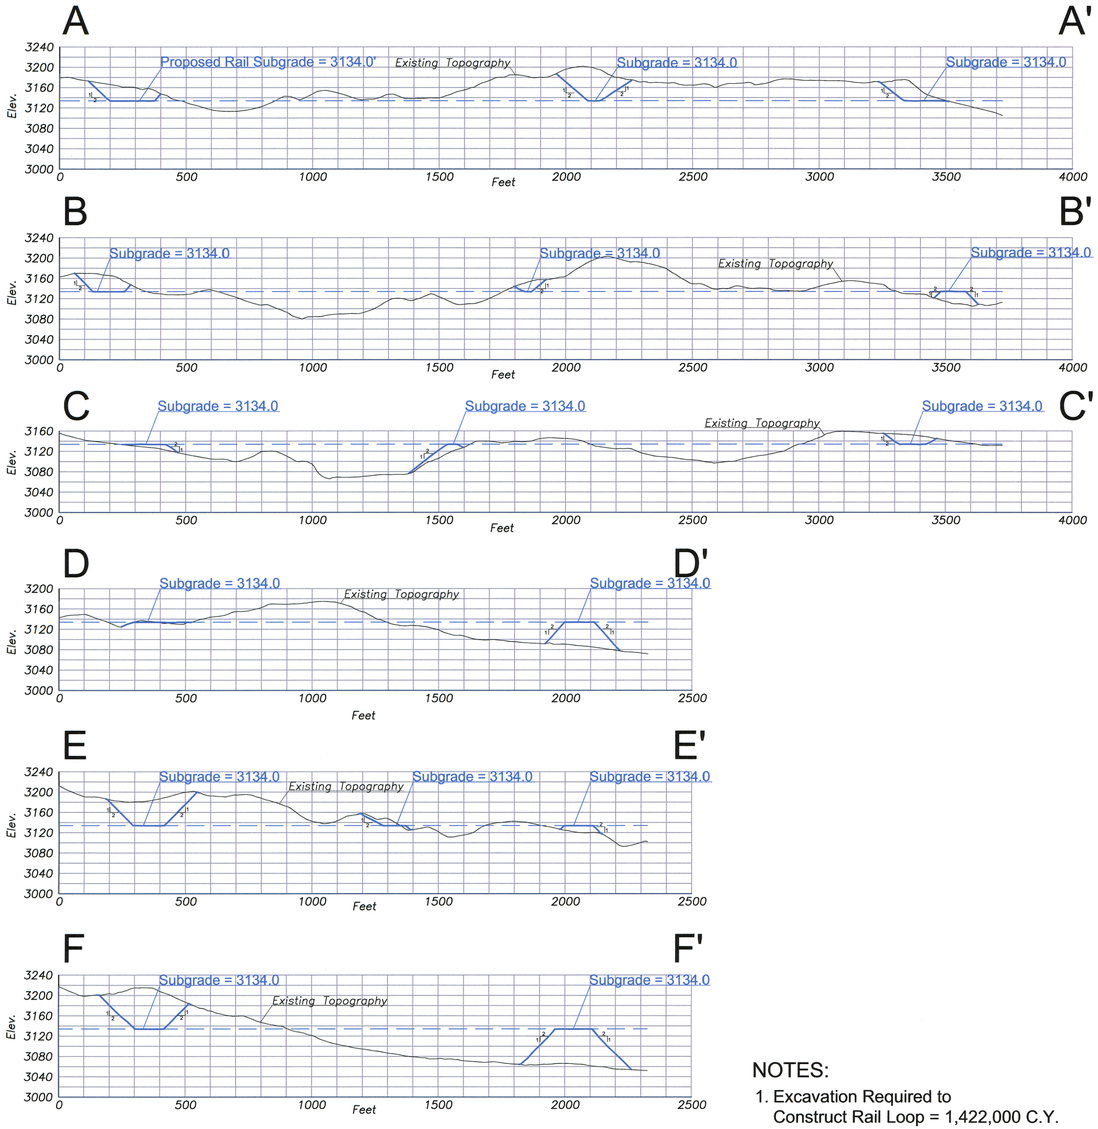

X-Sections of Rail Loop

NOTES:

1. Excavation Required to Construct Rail Loop = 1,422,000 C.Y.
2. Outside Footprint of Rail Loop = 140.29 Acres

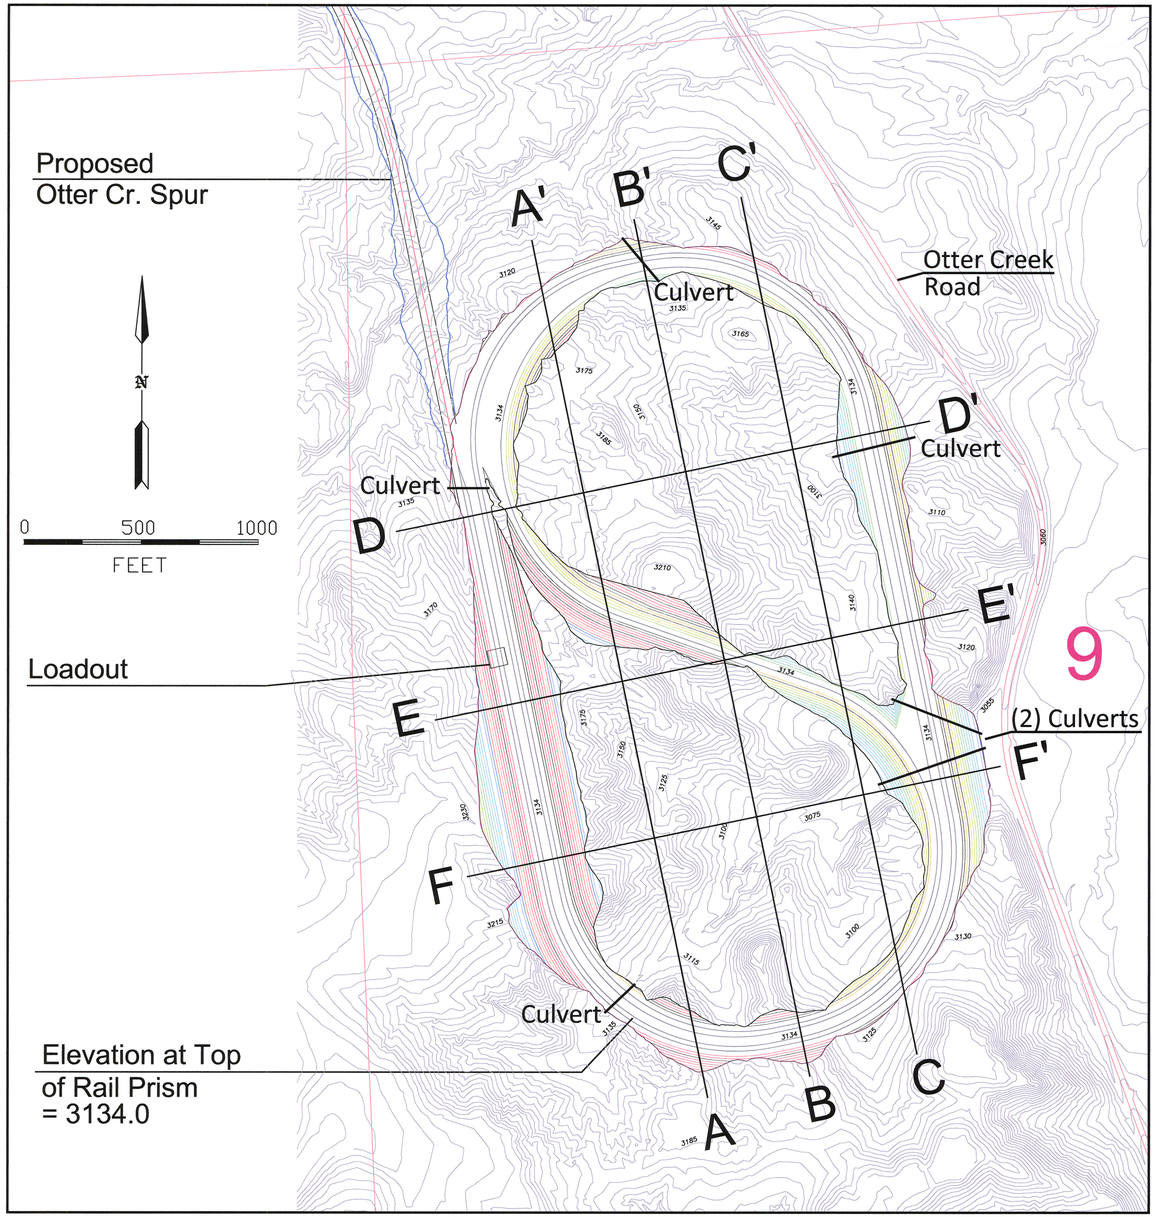

C.I. = 5 FT

Section 9 T.4 S.- R. 45 E.

Plan View

VIRGINIA WICKS
NOTARY PUBLIC for the
State of Montana
Residing at Billings, Montana
My Commission Expires
October 23, 2016

SEAL

STATE OF Montana ss COUNTY OF Yellowstone ss
On this 29th day of October, 2014 before me a Notary Public for the State of Montana personally appeared Daniel R. Hadley known to me to be the person whose name is subscribed to the above instrument and acknowledged to me that he executed the same.
IN WITNESS WHEREOF, I have hereunto set my hand and affixed my Notorial Seal the day and year first above written.

Virginia Wicks
Notary Public for the State of Montana
Residing at Billings, Montana
My Commission Expires October 23, 2016

I, the undersigned, hereby certify that this map is correct, and shows to the best of my knowledge and belief all the information required by Part 2, Chapter 4, Title 82, MCA.

Daniel R. Hadley, P.E.

DANIEL R. HADLEY 6329E REGISTERED PROFESSIONAL ENGINEER

SEAL

MISSION ENGINEERING, INC.
Civil Engineering • Transportation Design • Mine Planning
Phone (406) 248-3233 Billings, Montana 59105

OTTER CREEK MINE
RAIL LOOP
Proposed Design & X-Sections

Designed By:	DRH	Exhibit 321A Transportation Facilities Plate 3	Scale: As Shown
Checked By:	BEH		Date: October 24, 2014
Approved By:	DRH		Drawn By: DRH
File Name: Sec 9 RL_Xsecs_D			Sheet 1 of 1