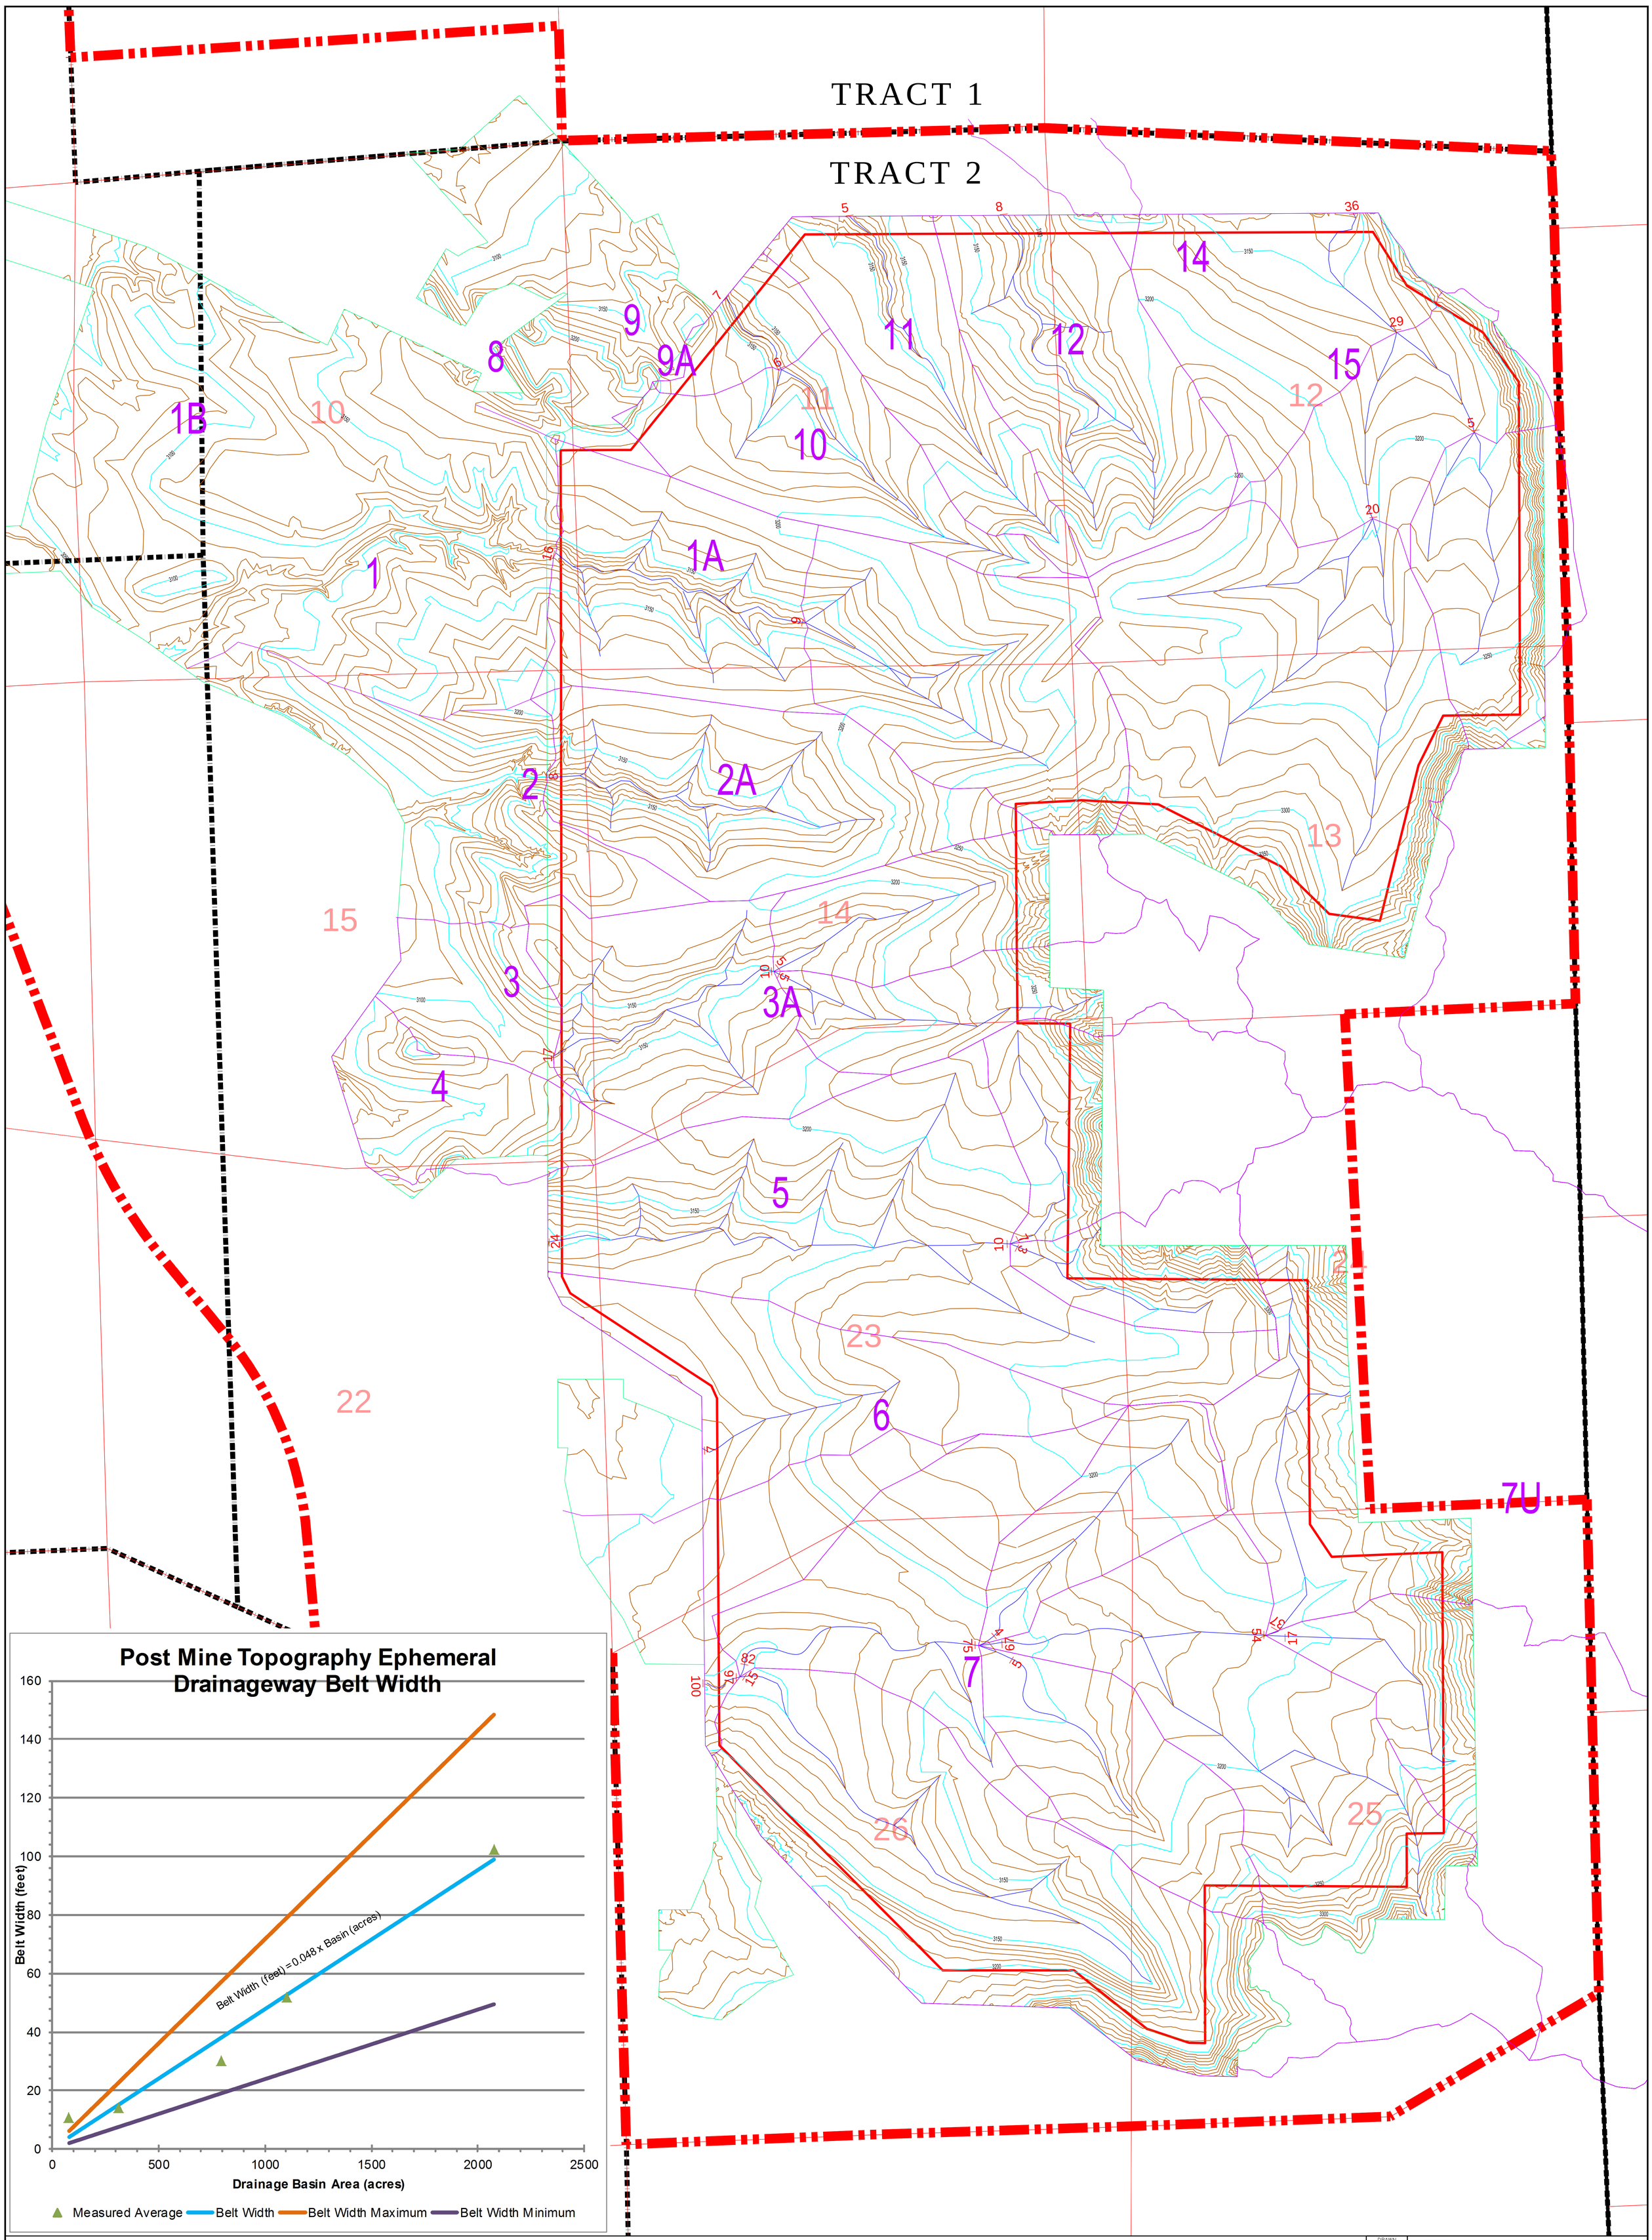
TRACT 1
TRACT 2
Post Mine Topography Ephemeral Drainageway Belt Width
Belt Width (feet)
Drainage Basin Area (acres)
Belt Width (feet) = 0.048 x Basin (acres)
Measured Average
Belt Width
Belt Width Maximum
Belt Width Minimum
Post Mine Drainage Basin
Calculated Post Mine Topography Ephemeral Drainageway Belt Width
Mining Area
Mine Permit Boundary
Tract Boundary
Township Lines
Section Lines
Legend:
Post Mine Contour Major 50'
Post Mine Contour Minor 10'
Post Mine Drainageways
Match Line
Hydrometrics, Inc.
Consulting Scientists and Engineers
OTTER CREEK COAL, LLC
P.O. BOX 7152 Billings, Mt. 59103
Otter Creek Mine
Permit ID: C2012018
Exhibit 313D Drainage Design
Post Mine Topography Belt Widths
PLATE4_POST_MINE_TOPOGRAPHY_BELT_WIDTH_R0_201409.DWG
PLATE 4