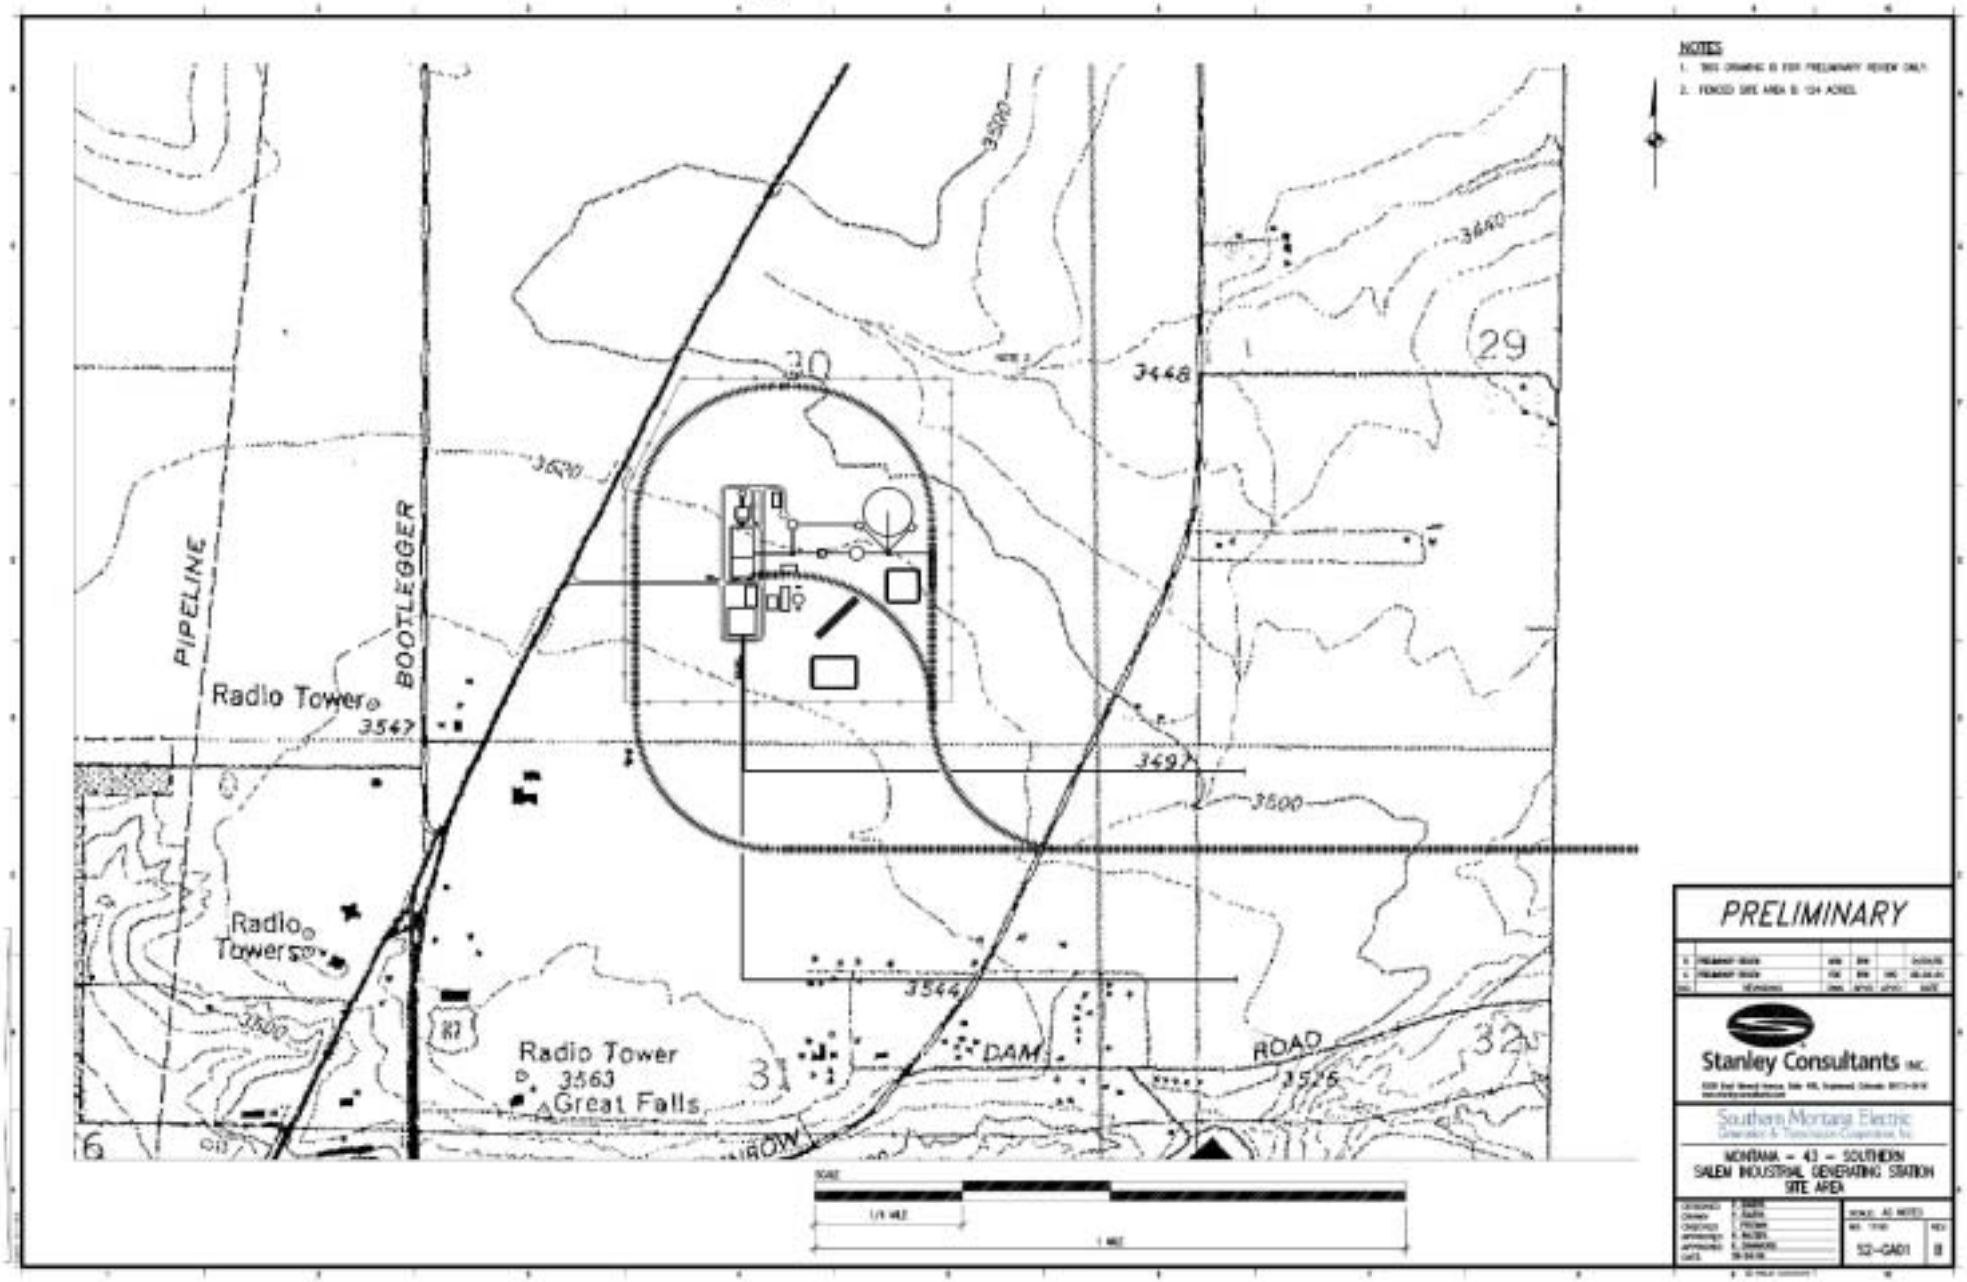Figure 3: Industrial Park Site