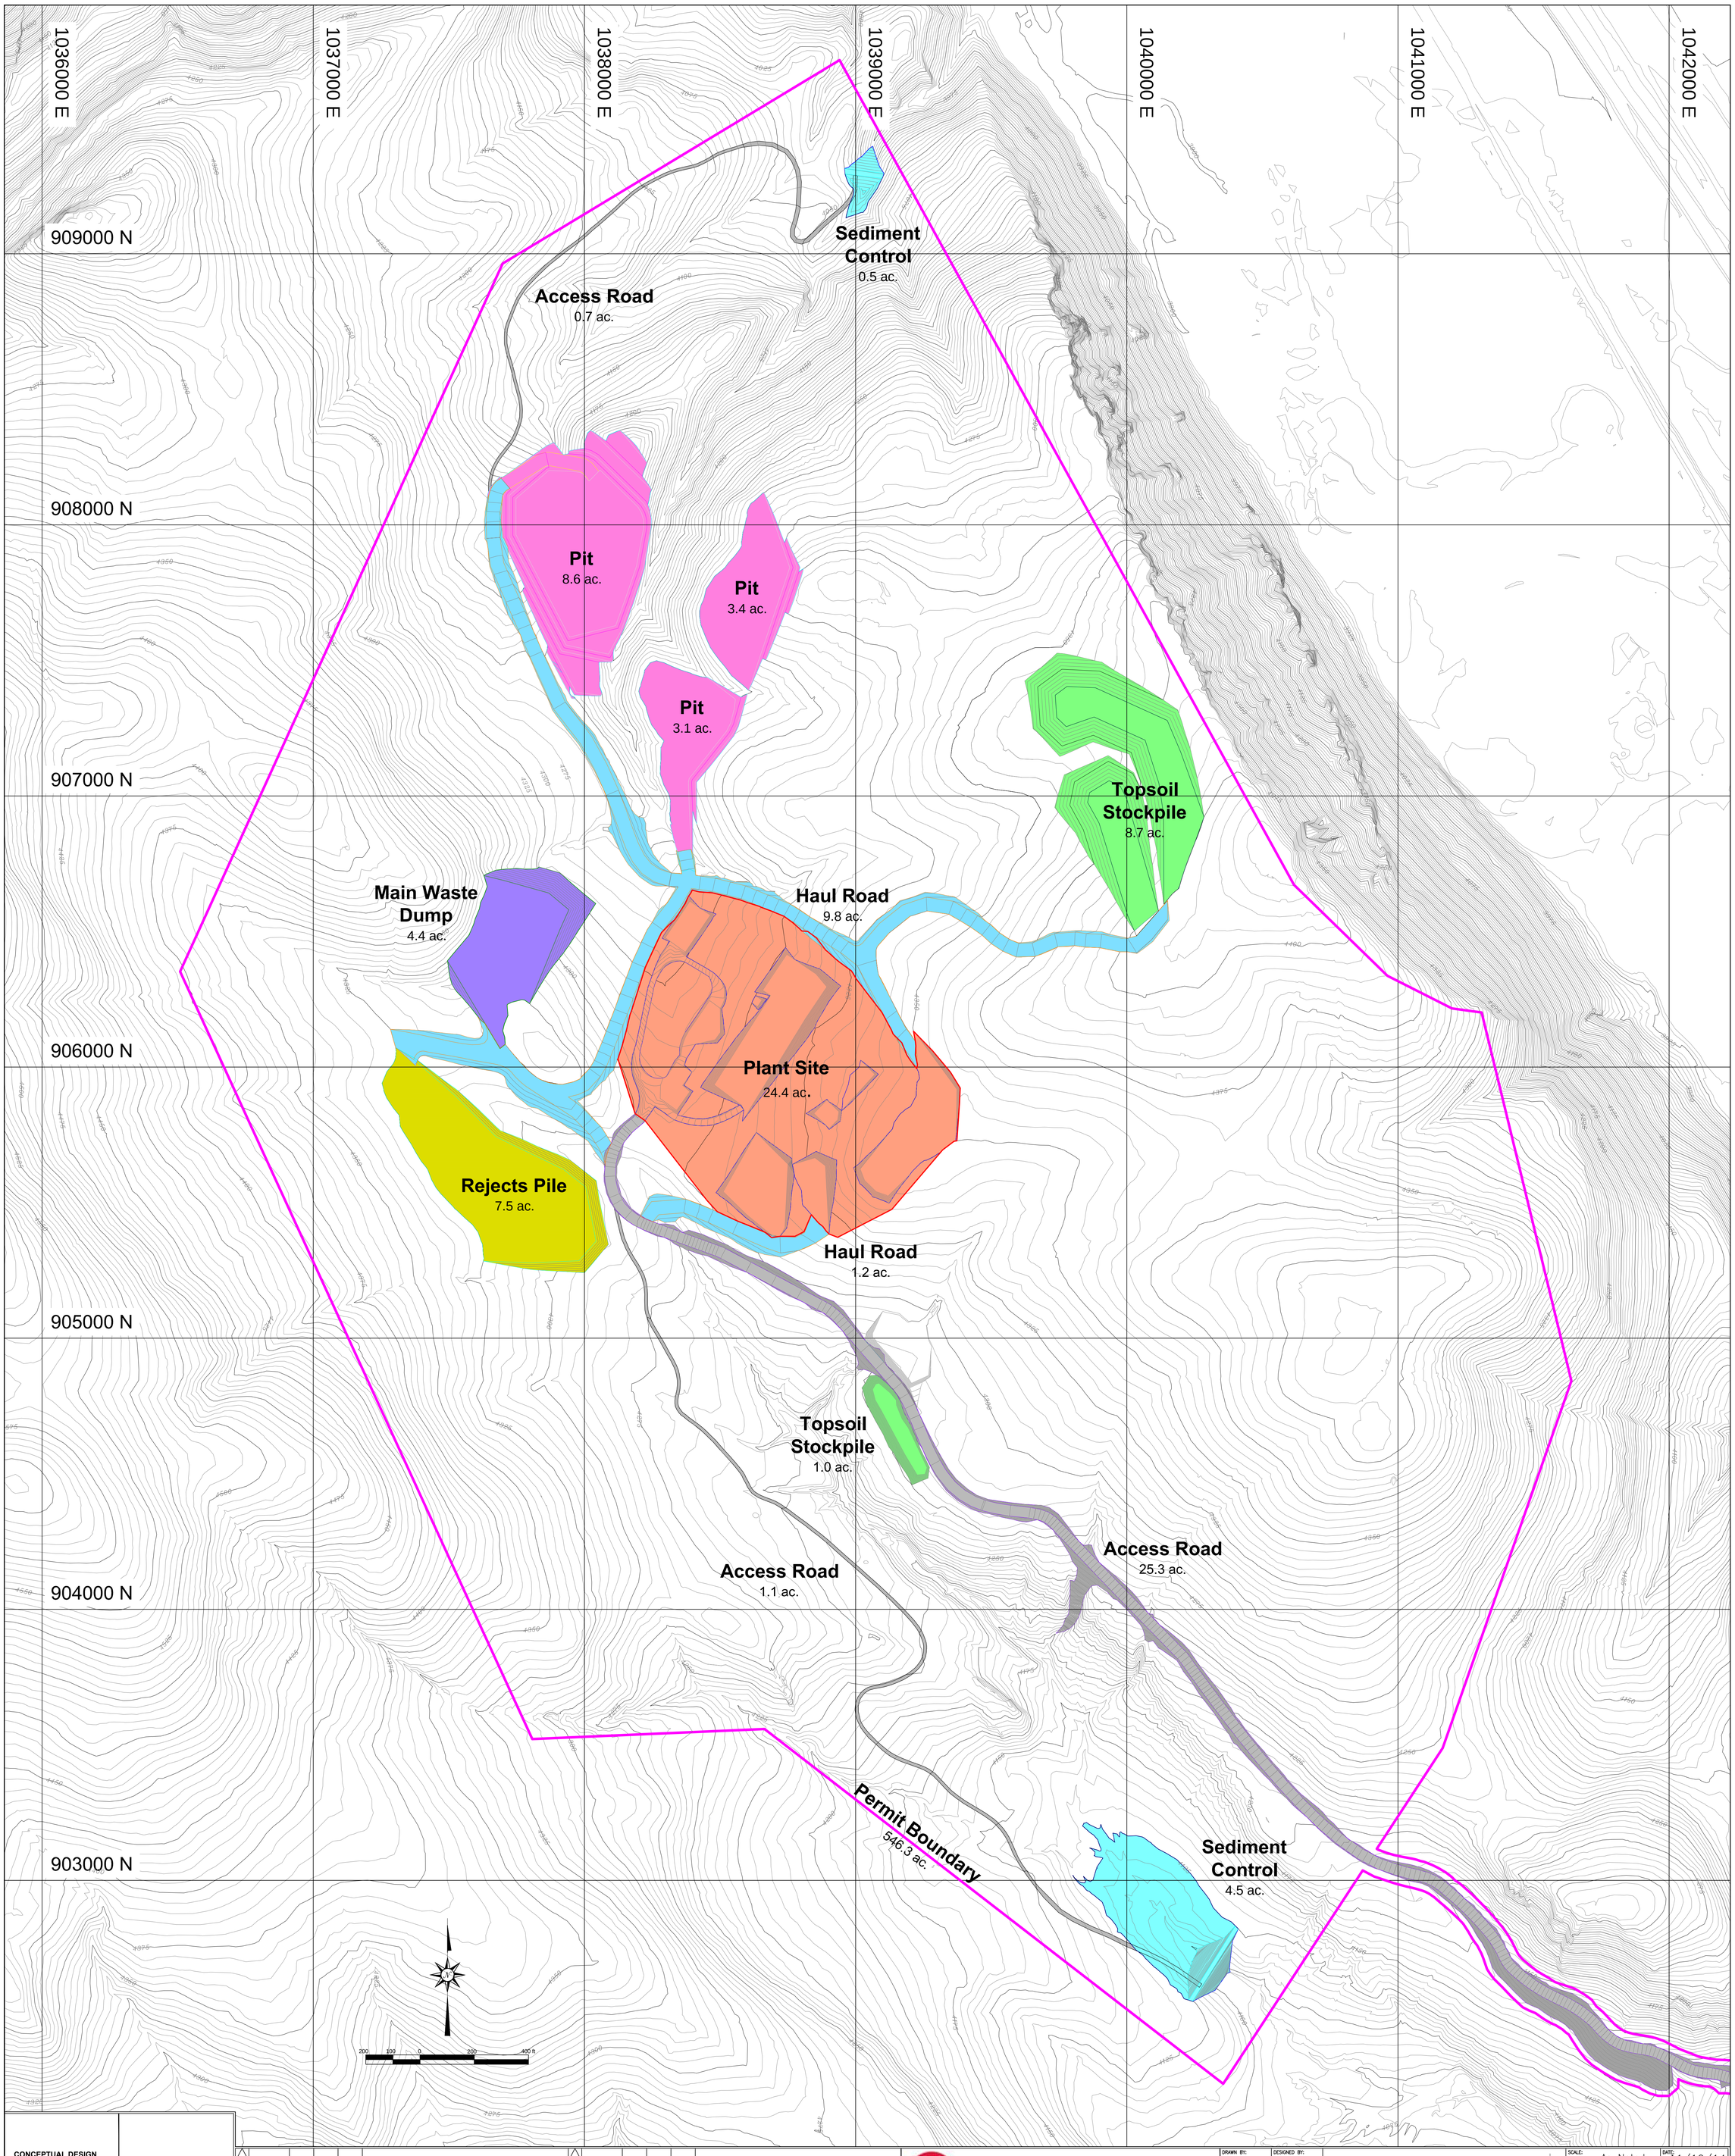

CONCEPTUAL DESIGN
NOT FOR CONSTRUCTION

REV	DATE	DRAWN	CHECK	DISP	DESCRIPTION	REV	DATE	DRAWN	CHECK	DISP	DESCRIPTION

Montana Limestone Resources LLC

DRAWN BY: SEH	DESIGNED BY:
CHECKED BY: SJC	DISCIPLINE APPR:
PROJECT ENG:	OPERATIONS APPR:

Montana Limestone Resources
End-of-Year 5 Mining Disturbance
Drummond, MT

SCALE: As Noted
DATE: 11/10/14
DRAWING NUMBER: Exhibit 3-4
REV:
SHEET: 1 OF: 1
PROJECT No.: