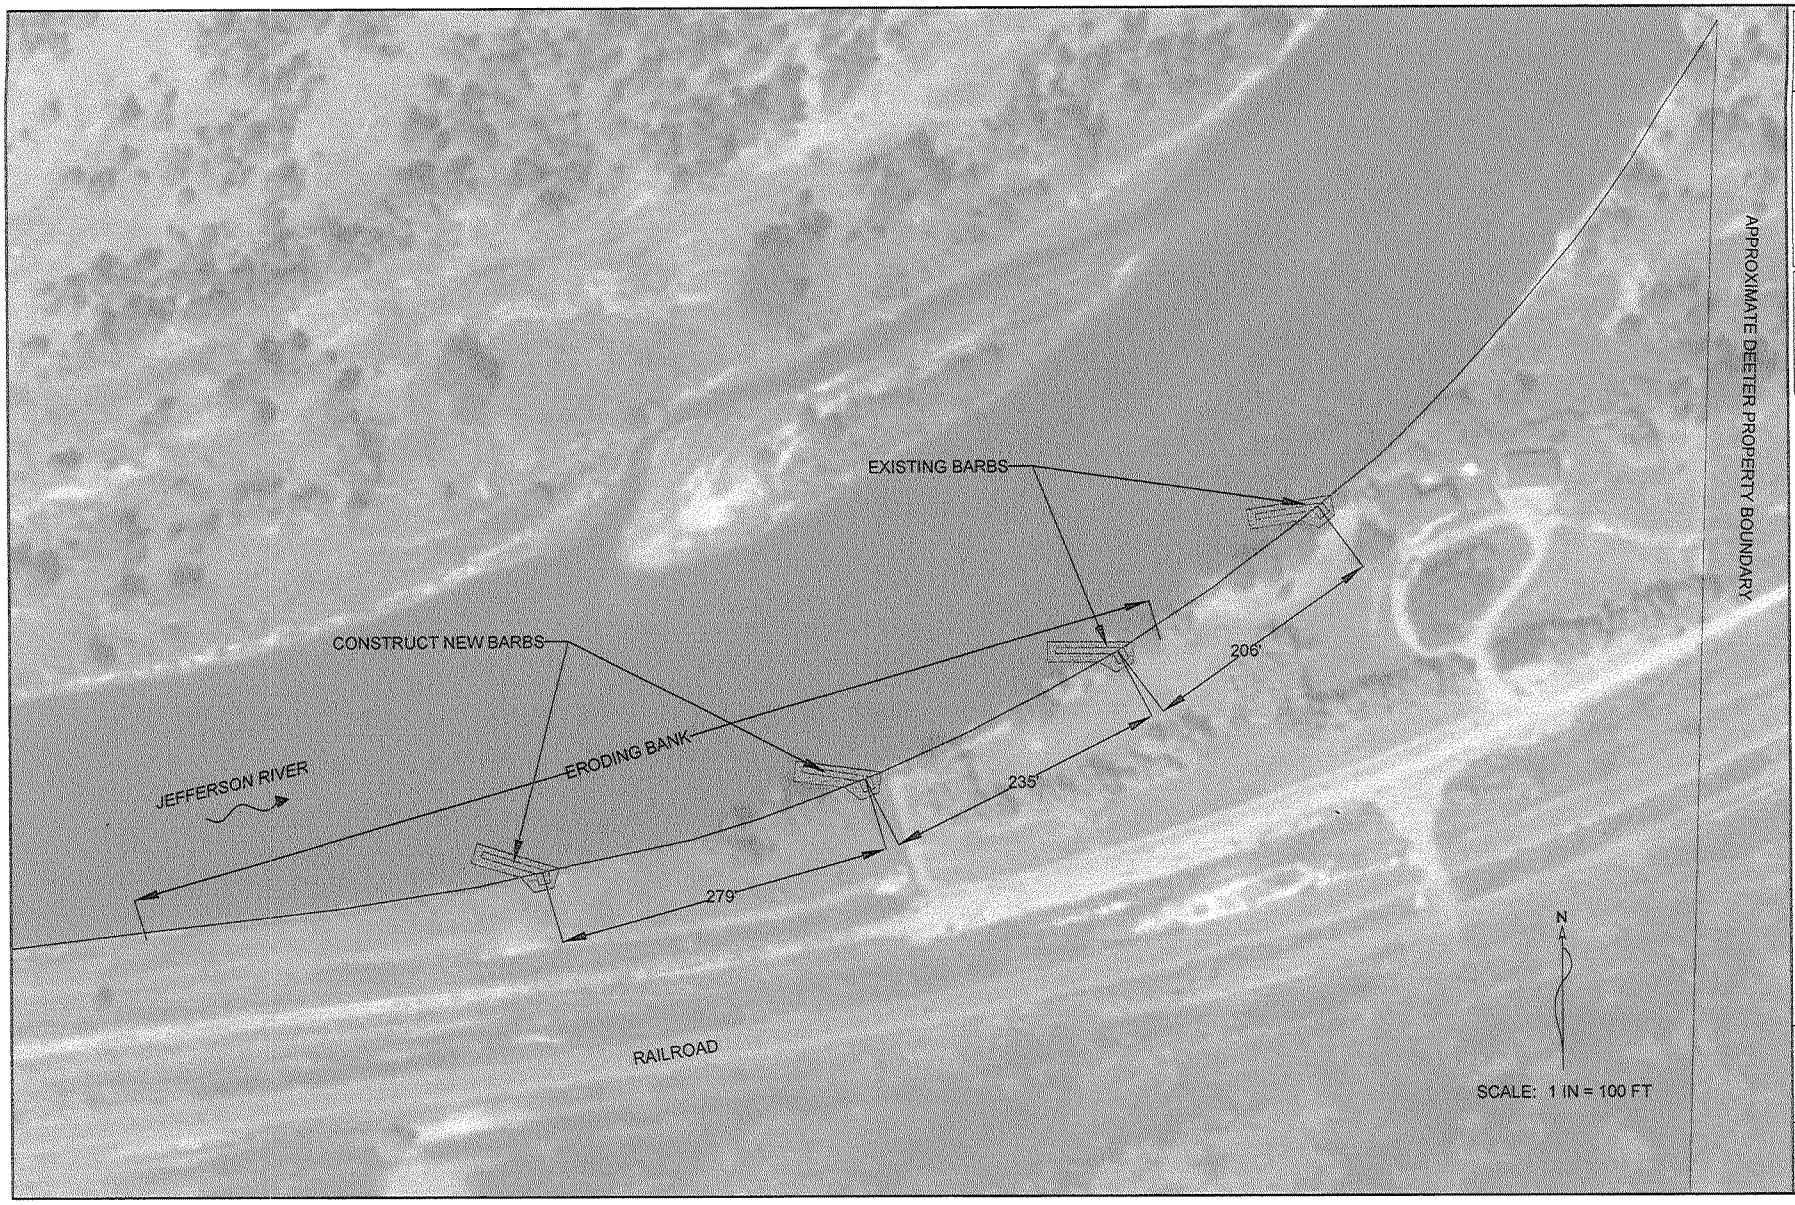

CONFLUENCE consulting incorporated

JEFFERSON RIVER BANK STABILIZATION
DEETER PROPERTY
WILLOW CREEK, MT

SITE PLAN

SHEET: 1