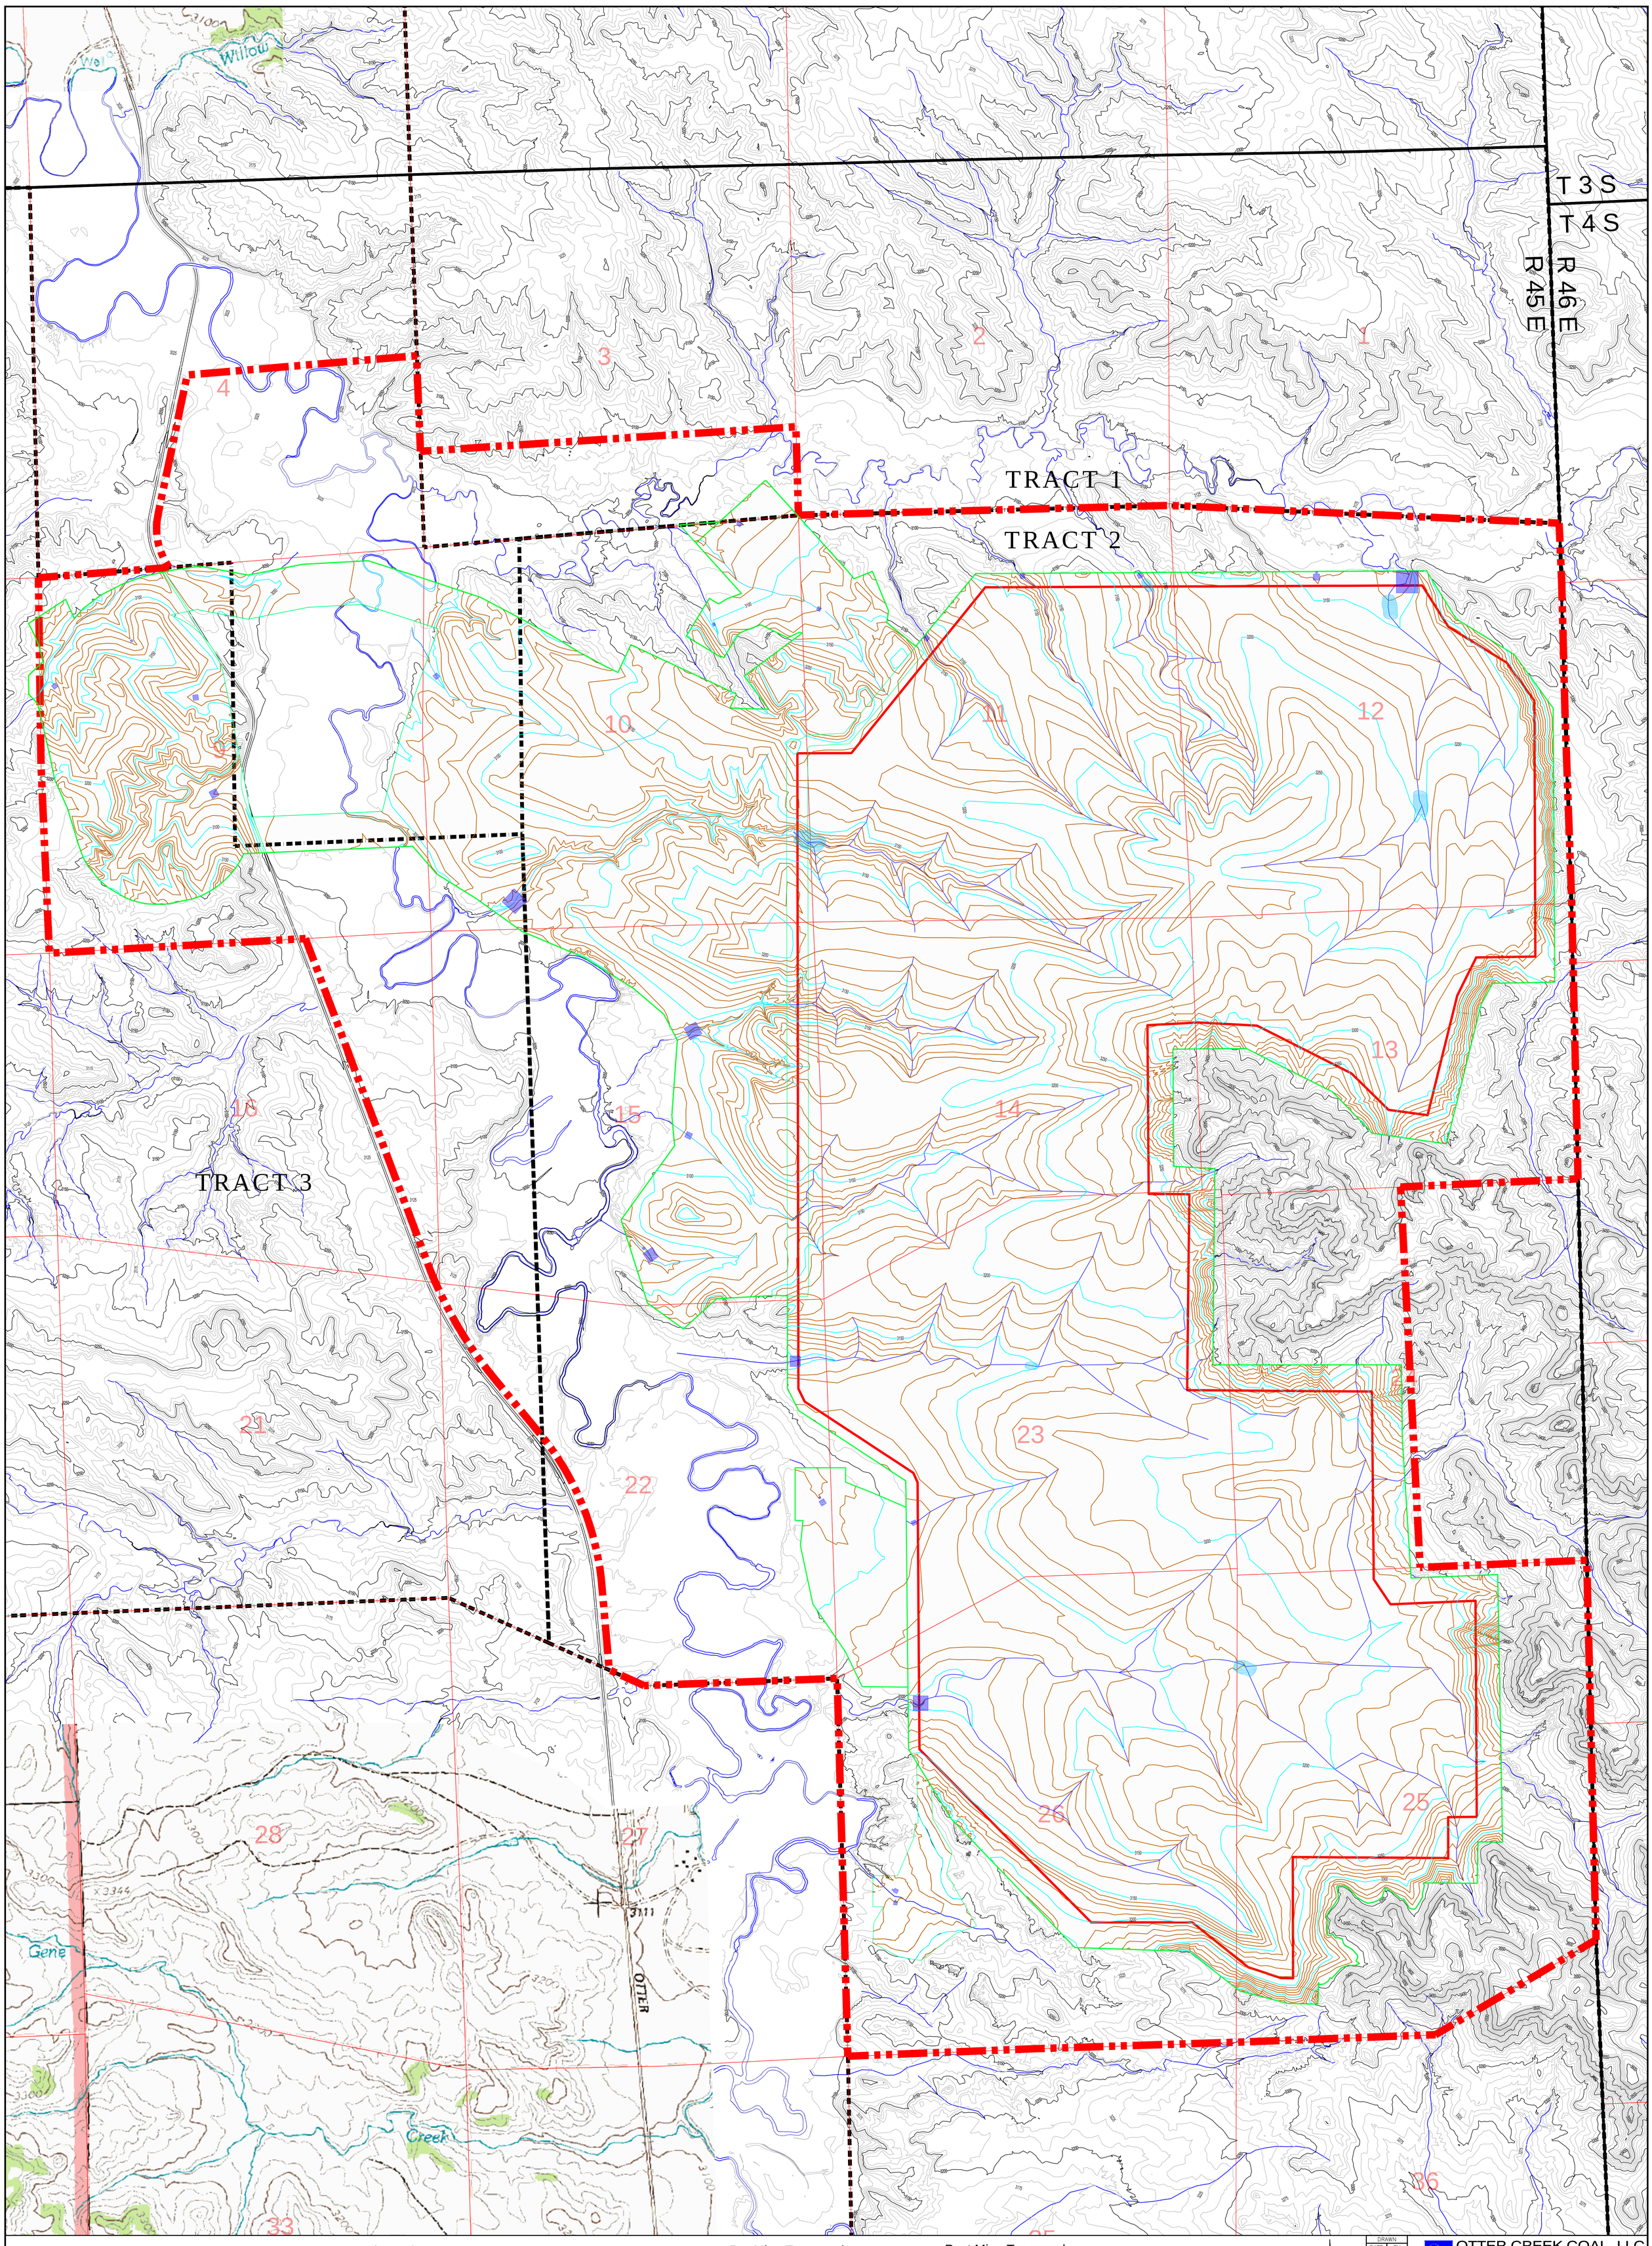

Legend:

- Temporary Sediment Traps
- Permanent Ponds
- Mining Area
- Mine Permit Boundary
- Tract Boundary
- Township Lines
- Section Lines
- Pre Mine Topography (Outside Disturbance Area)
- Pre Mine Contour Major (50 feet)
- Pre Mine Contour Minor (10 feet)
- Pre Mine Drainageways
- Paved Road
- Post Mine Topography (Inside Disturbance Area)
- Post Mine Contour Major 50'
- Post Mine Contour Minor 10'
- Post Mine Drainageways
- Match Line

Hydrometrics, Inc.
Consulting Scientists and Engineers
FILE NAME: MAP14_POST_MINE_DRAINAGE_PLAN_R1_2014.DWG

SCALE 0 650 feet 1"=650'
Montana State Plane NAD83 US Feet

DRAWN	
DATE	BY
10/06/14	jab
REVISED	
DATE	BY
APPROVED	
DATE	BY

OTTER CREEK COAL, LLC
P.O. BOX 7152 Billings, Mt. 59103

Otter Creek Mine
Permit ID: C2012018

Post Mine Drainage Plan

LAYOUT
MAP 14

Path: I:\LAND PROJECTS\OTRCR\DWG\MINE PERMIT